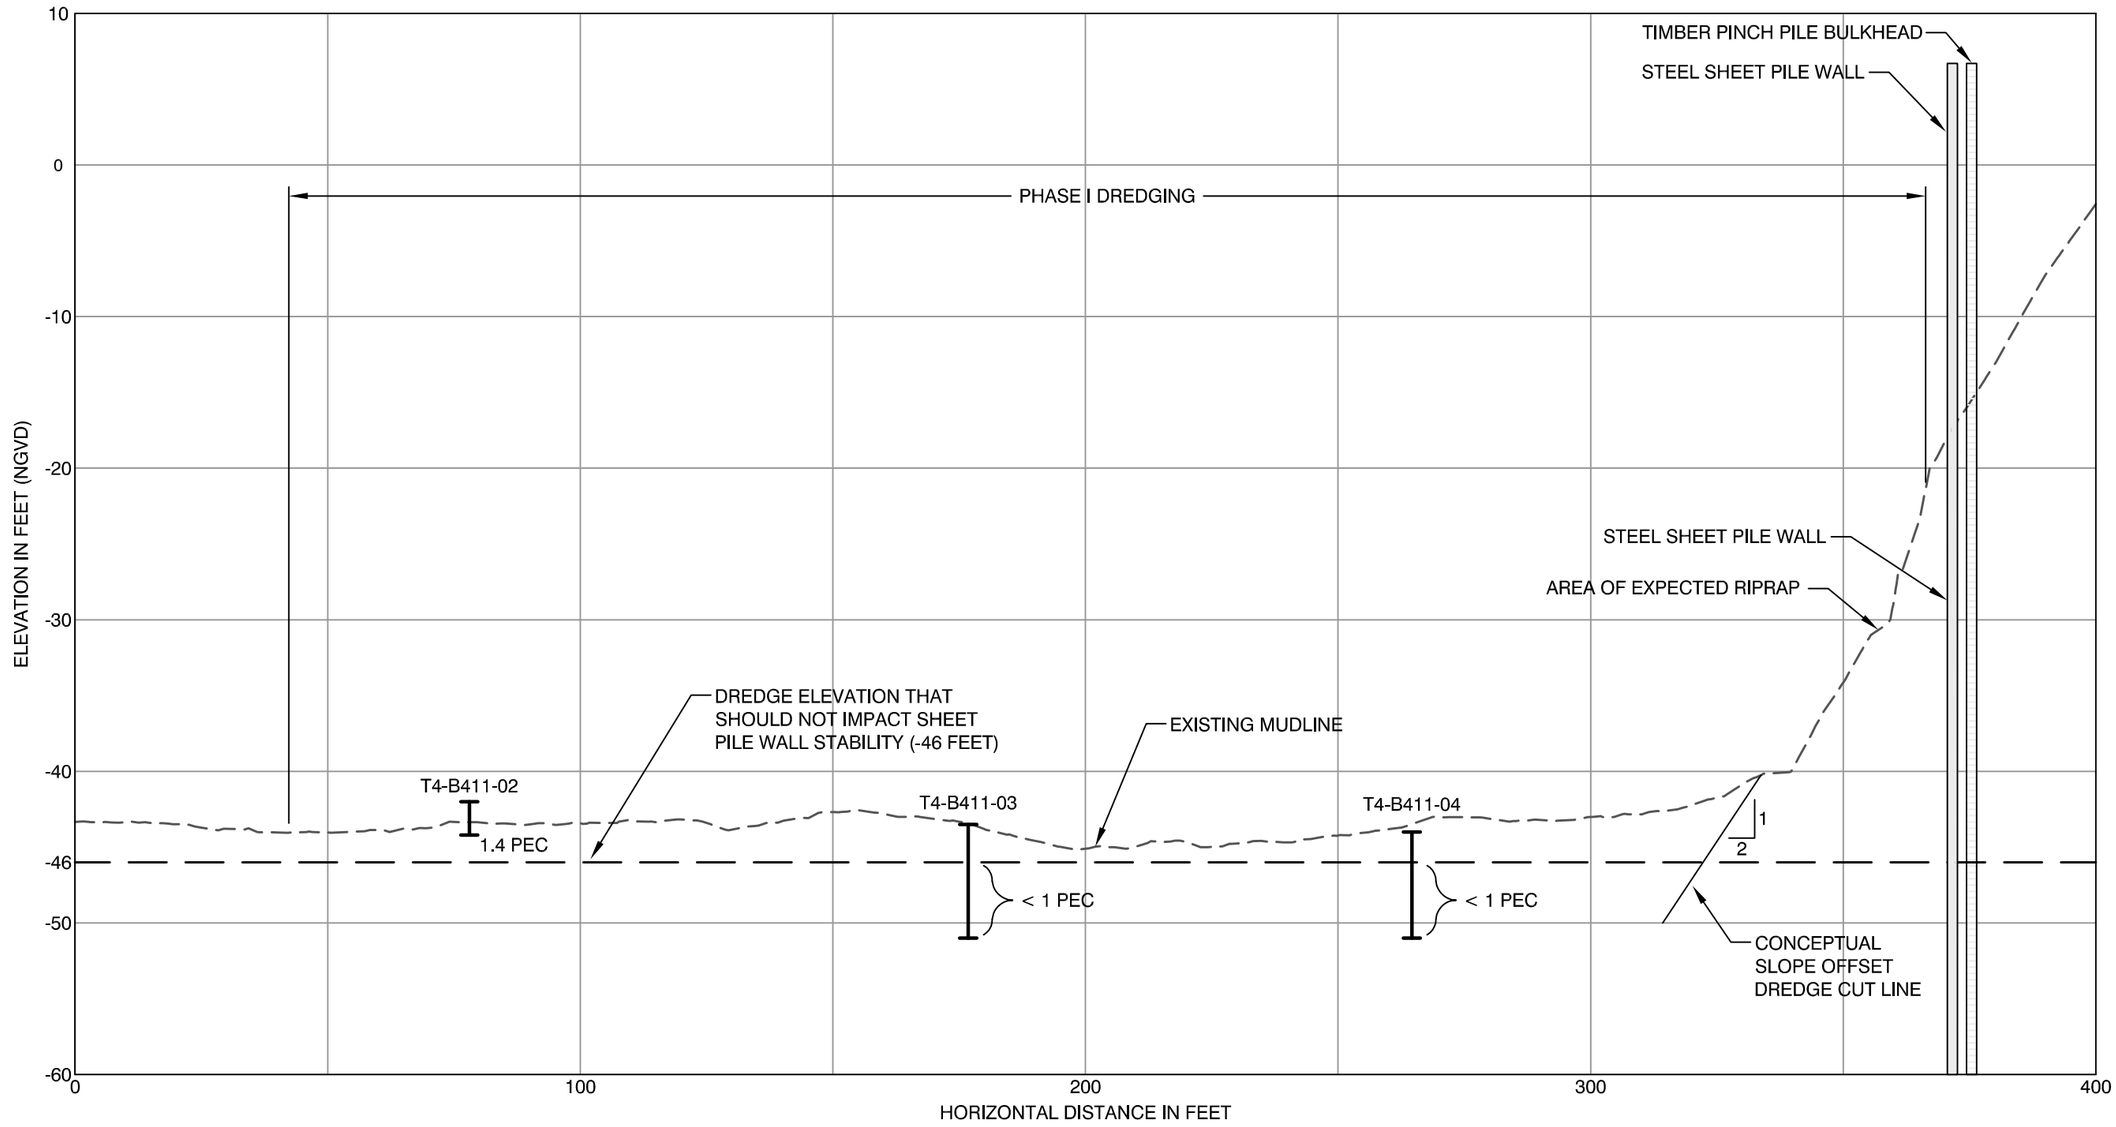

NOTE:

1. HORIZONTAL DATUM: PORT OF PORTLAND LOCAL PROJECTION (INTERNATIONAL FEET)
   VERTICAL DATUM: NGVD 29-47

DRAFT DOCUMENT: DO NOT QUOTE OR CITE
THIS DOCUMENT HAS NOT BEEN REVIEWED OR APPROVED BY USEPA AND ITS FEDERAL, STATE, AND TRIBAL PARTNERS AND IS SUBJECT TO CHANGE IN WHOLE OR IN PART.

SECTION A

LEGEND:

T4-B411-02 — EXISTING CORE LOCATION

0 — 30 HORIZONTAL SCALE IN FEET

0 — 10 VERTICAL SCALE IN FEET

K:\Jobs\050332-PORT_OF_PORTLAND\05033201 TERMINAL 4\60 PERCENT\ABATEMENT PROPOSAL\05033201-008.dwg F8

Nov 09, 2007 1:58pm tgriga

ANCHOR ENVIRONMENTAL, L.L.C.

Figure 8
Cross Section A
Terminal 4 Abatement Measures Proposal
Portland, Oregon