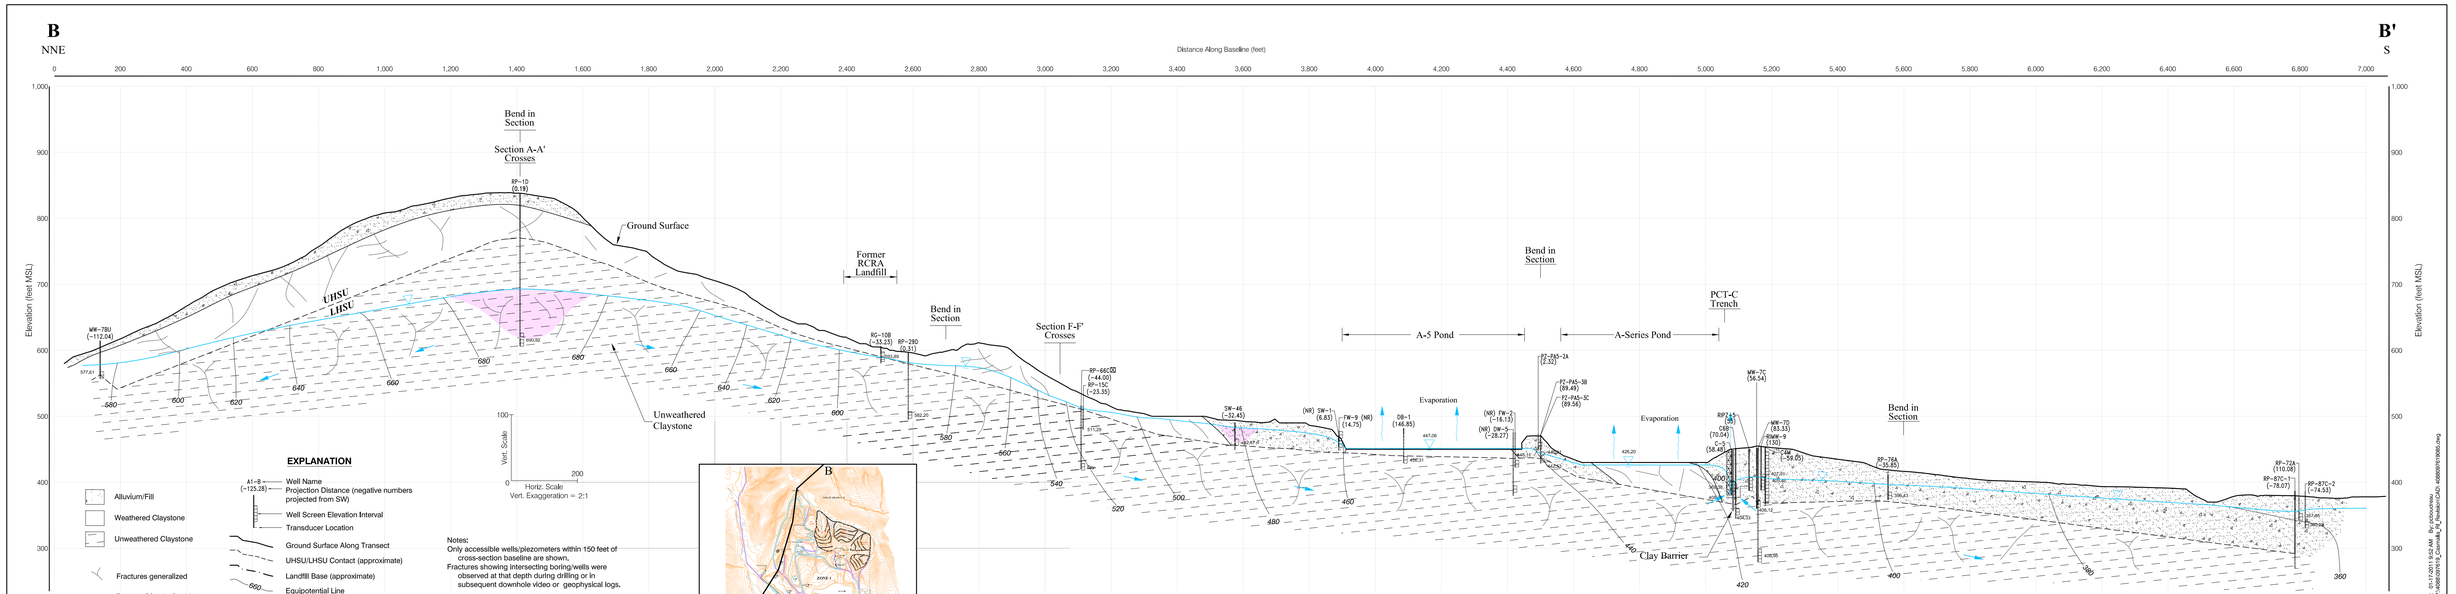

Plotted: 01-17-2013 8:43 AM By: pcbuchanan
Path: P:\4088\097619\Casmalia_IR_Revision\Cad\ 4088097619DR.dwg

FIGURE

Conceptual Site Model 3
Transect through RCRA Canyon, Pond A-5, A-Series Pond and C-Drainage
Final Remedial Investigation Report
Casmalia Resources Superfund Site
Casmalia, California

4-53

DRAWN	JOB NUMBER	CHECKED	CHECKED DATE	APPROVED	APPROVED DATE
PCB	4088097619	NAM	1/2011	WJF	1/2011