LOTTING PLAN
FOR
OROVILLE INDUSTRIAL PARK
OROVILLE, CALIFORNIA

MAY 2006

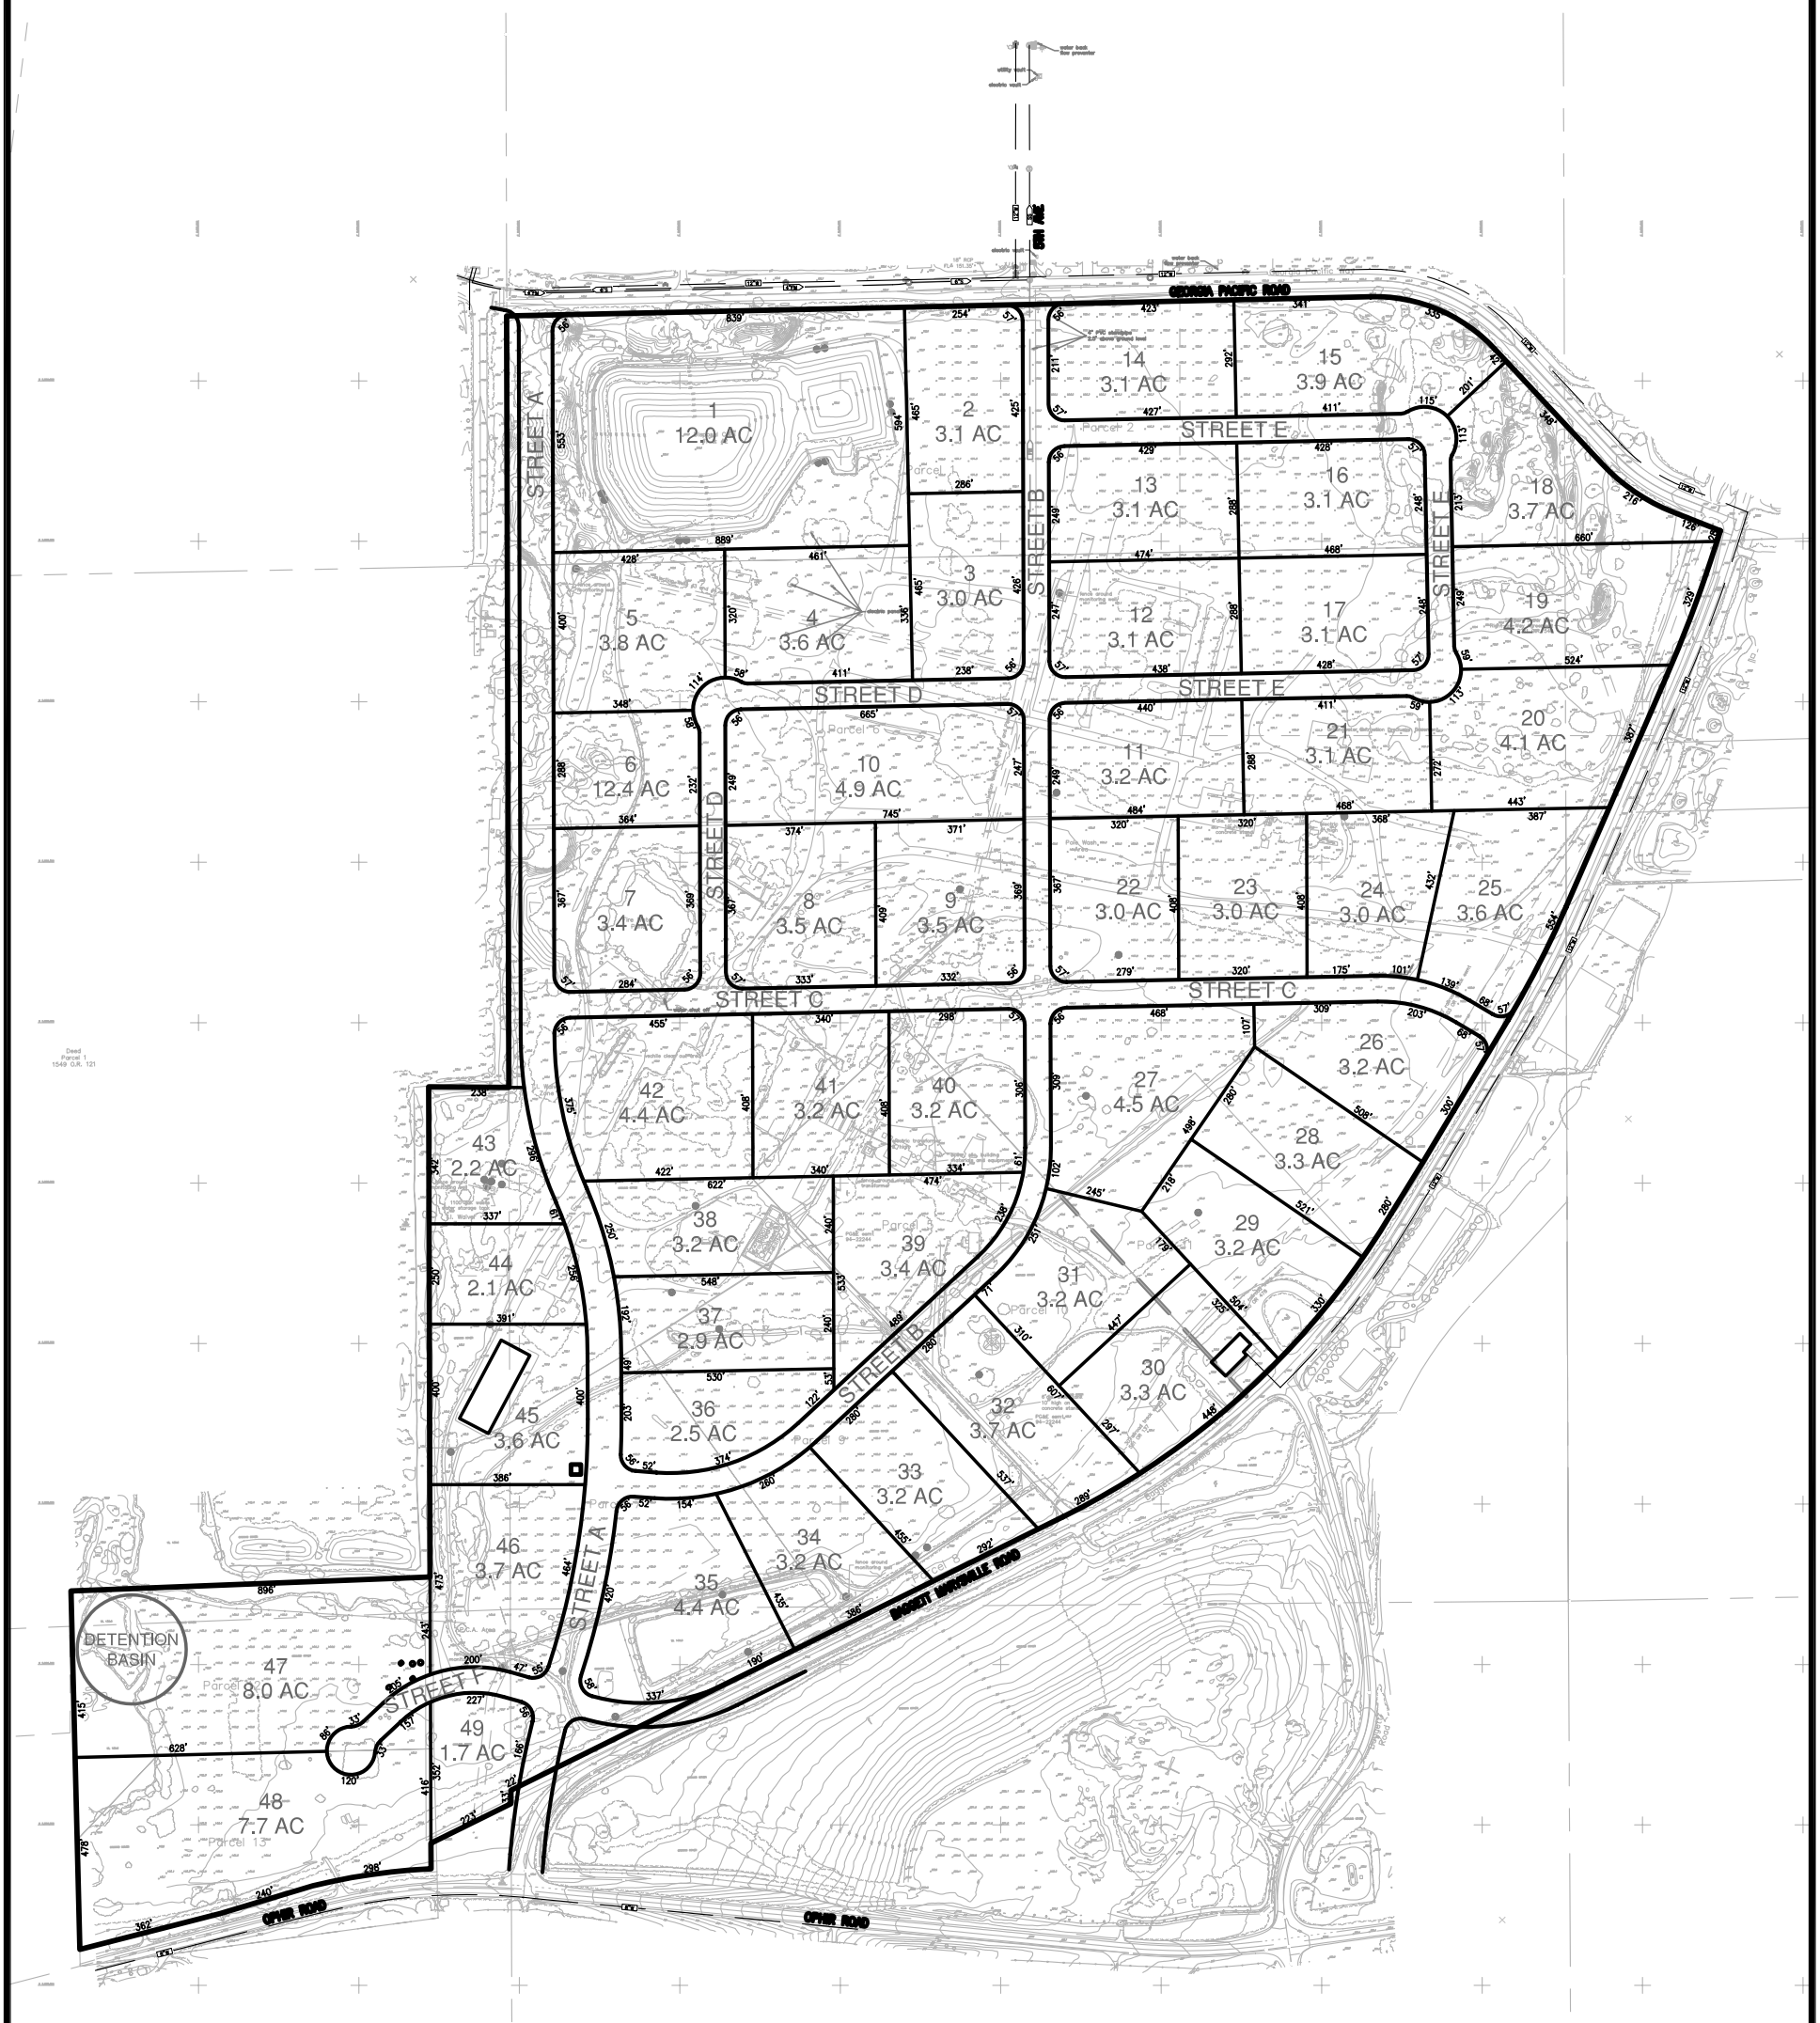

LEGEND

- EASEMENT
- DRAINAGE DITCH
- SLOPE OF DRAINAGE
- GRADING: FILL

450 0 225 450 900

SCALE 1" = 450'

Michael Dequine and Associates, Inc .
2295 Gateway Oaks Drive, Suite 140
Sacramento Ca 95833
Phone: (916) 923-5820
Fax: (916) 923-1626

UBORA *ENGINEERING & PLANNING*
"EXCELLENCE"
2901 DOUGLAS BOULEVARD, SUITE 285
ROSEVILLE, CA 95661 (916) 780-2500