ATTACHMENT A

Drilling and Well Construction Logs

DRAFT

Project: Muscoy RA

Location: San Bernardino, CA **Project Number: 18600069.06010**

Log of Extraction Well: EW-108
Piezometers- EW-108PA & EW-108PB

Dates Drilled: 4/16/01- 4/26/01	Total Depth Drilled: 1020'	Logged By: URS
Drilling Contractor: Layne Christensen Company	Borehole Diameter: 48-inch at surface, to 30" at TD	Checked By:
Drill Rig Type	Well Construction Dates: 5/01/01 - 5/5/01	Screen Slot Size: .080-inch EW/.020-inch PZ
Drilling Method: Reverse Circulation Mud Rotary	Well Diameter: 20" EW/4" PZ	
Drill Bit: Mill Bit	Well Casing: Structural, Low Carbon and Stainless Steel	
Comments:		

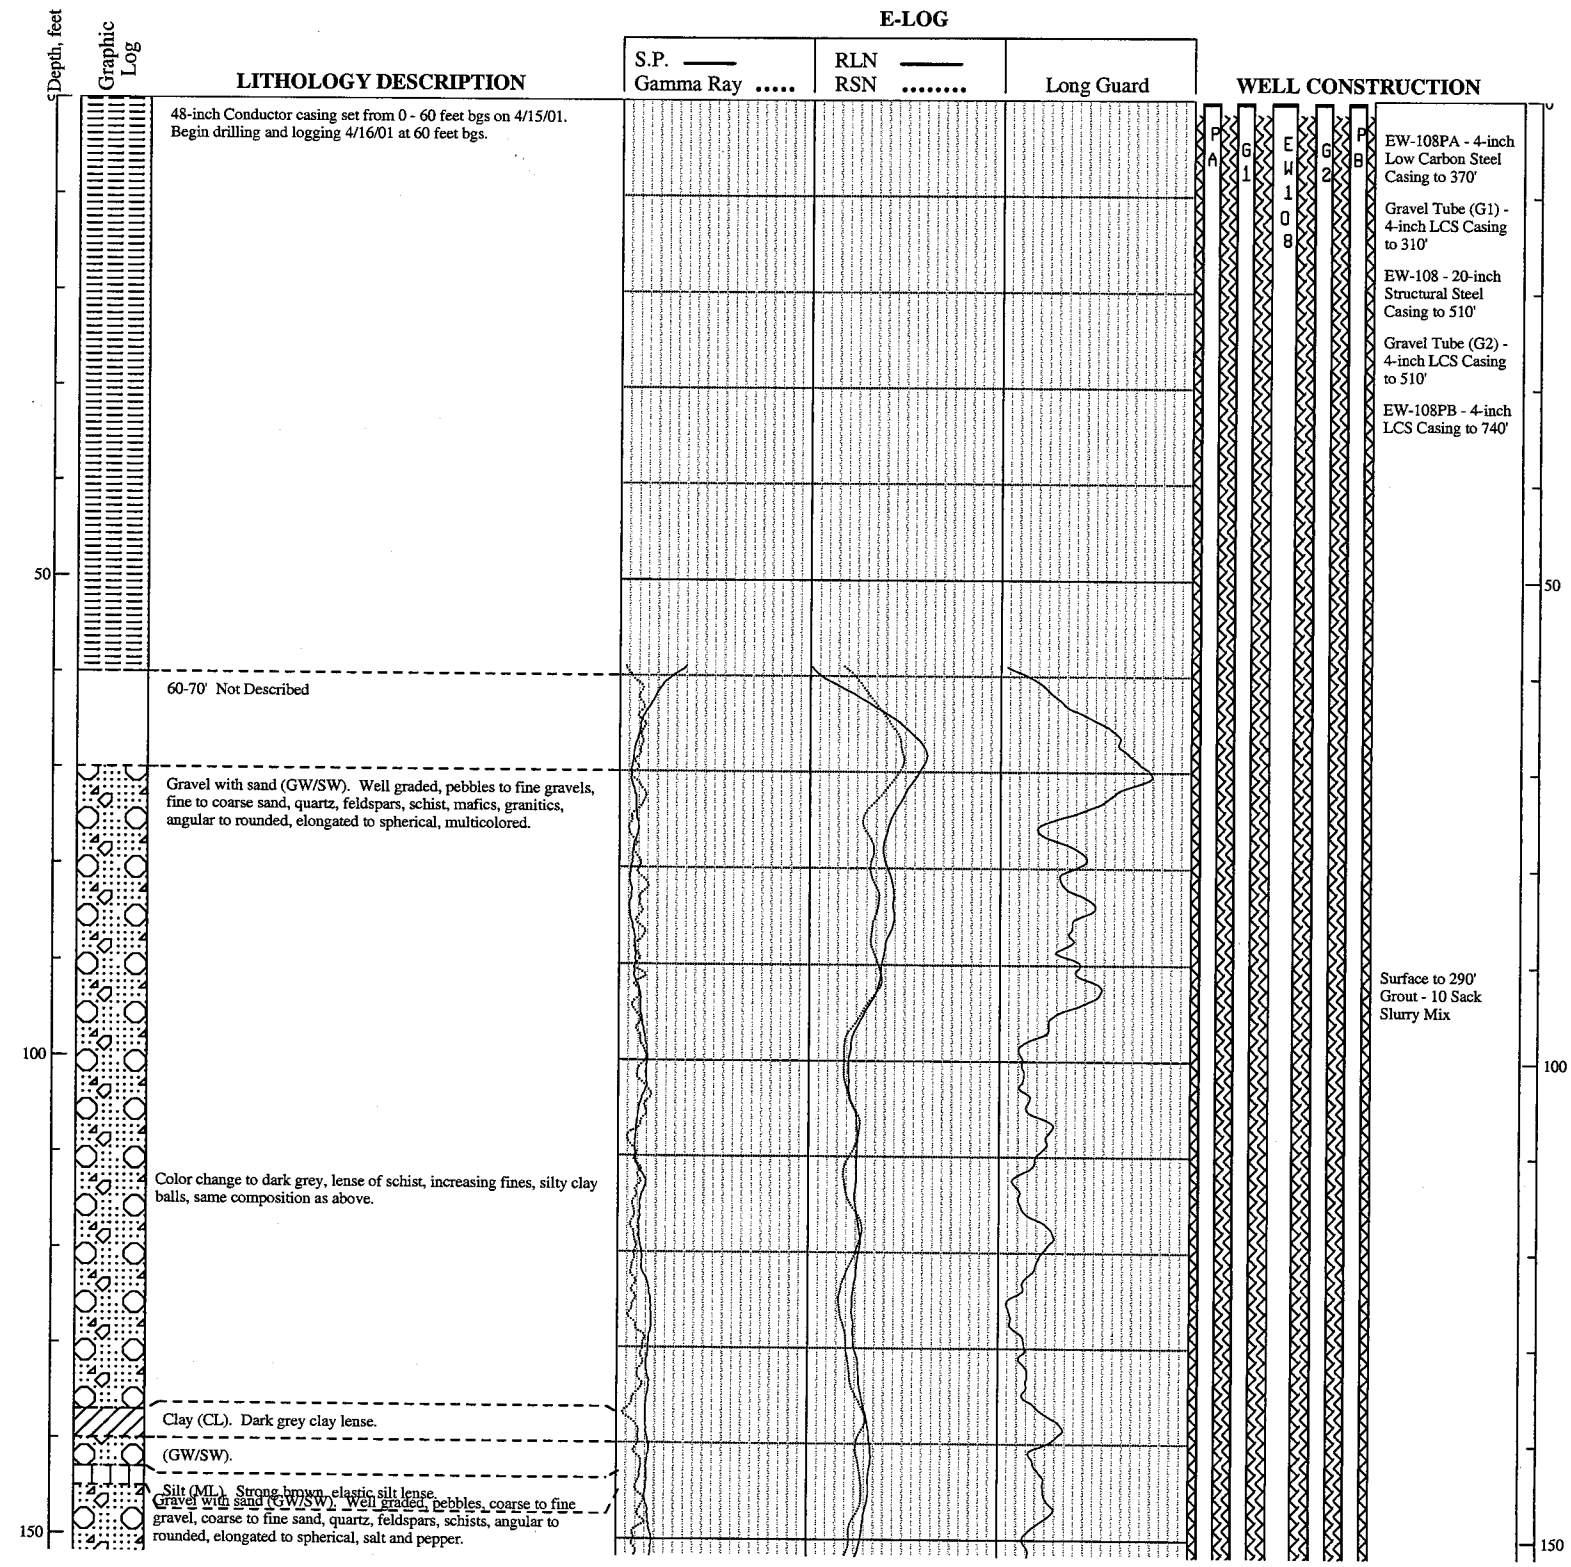

URS
2870 Gateway Oaks Dr., Ste 300
Sacramento, CA 95833
916-679-2000

Project: Muscoy RA

Location: San Bernardino, CA **Project Number: 18600069.06010**

Log of Extraction Well: EW-108
Piezometers- EW-108PA & EW-108PB

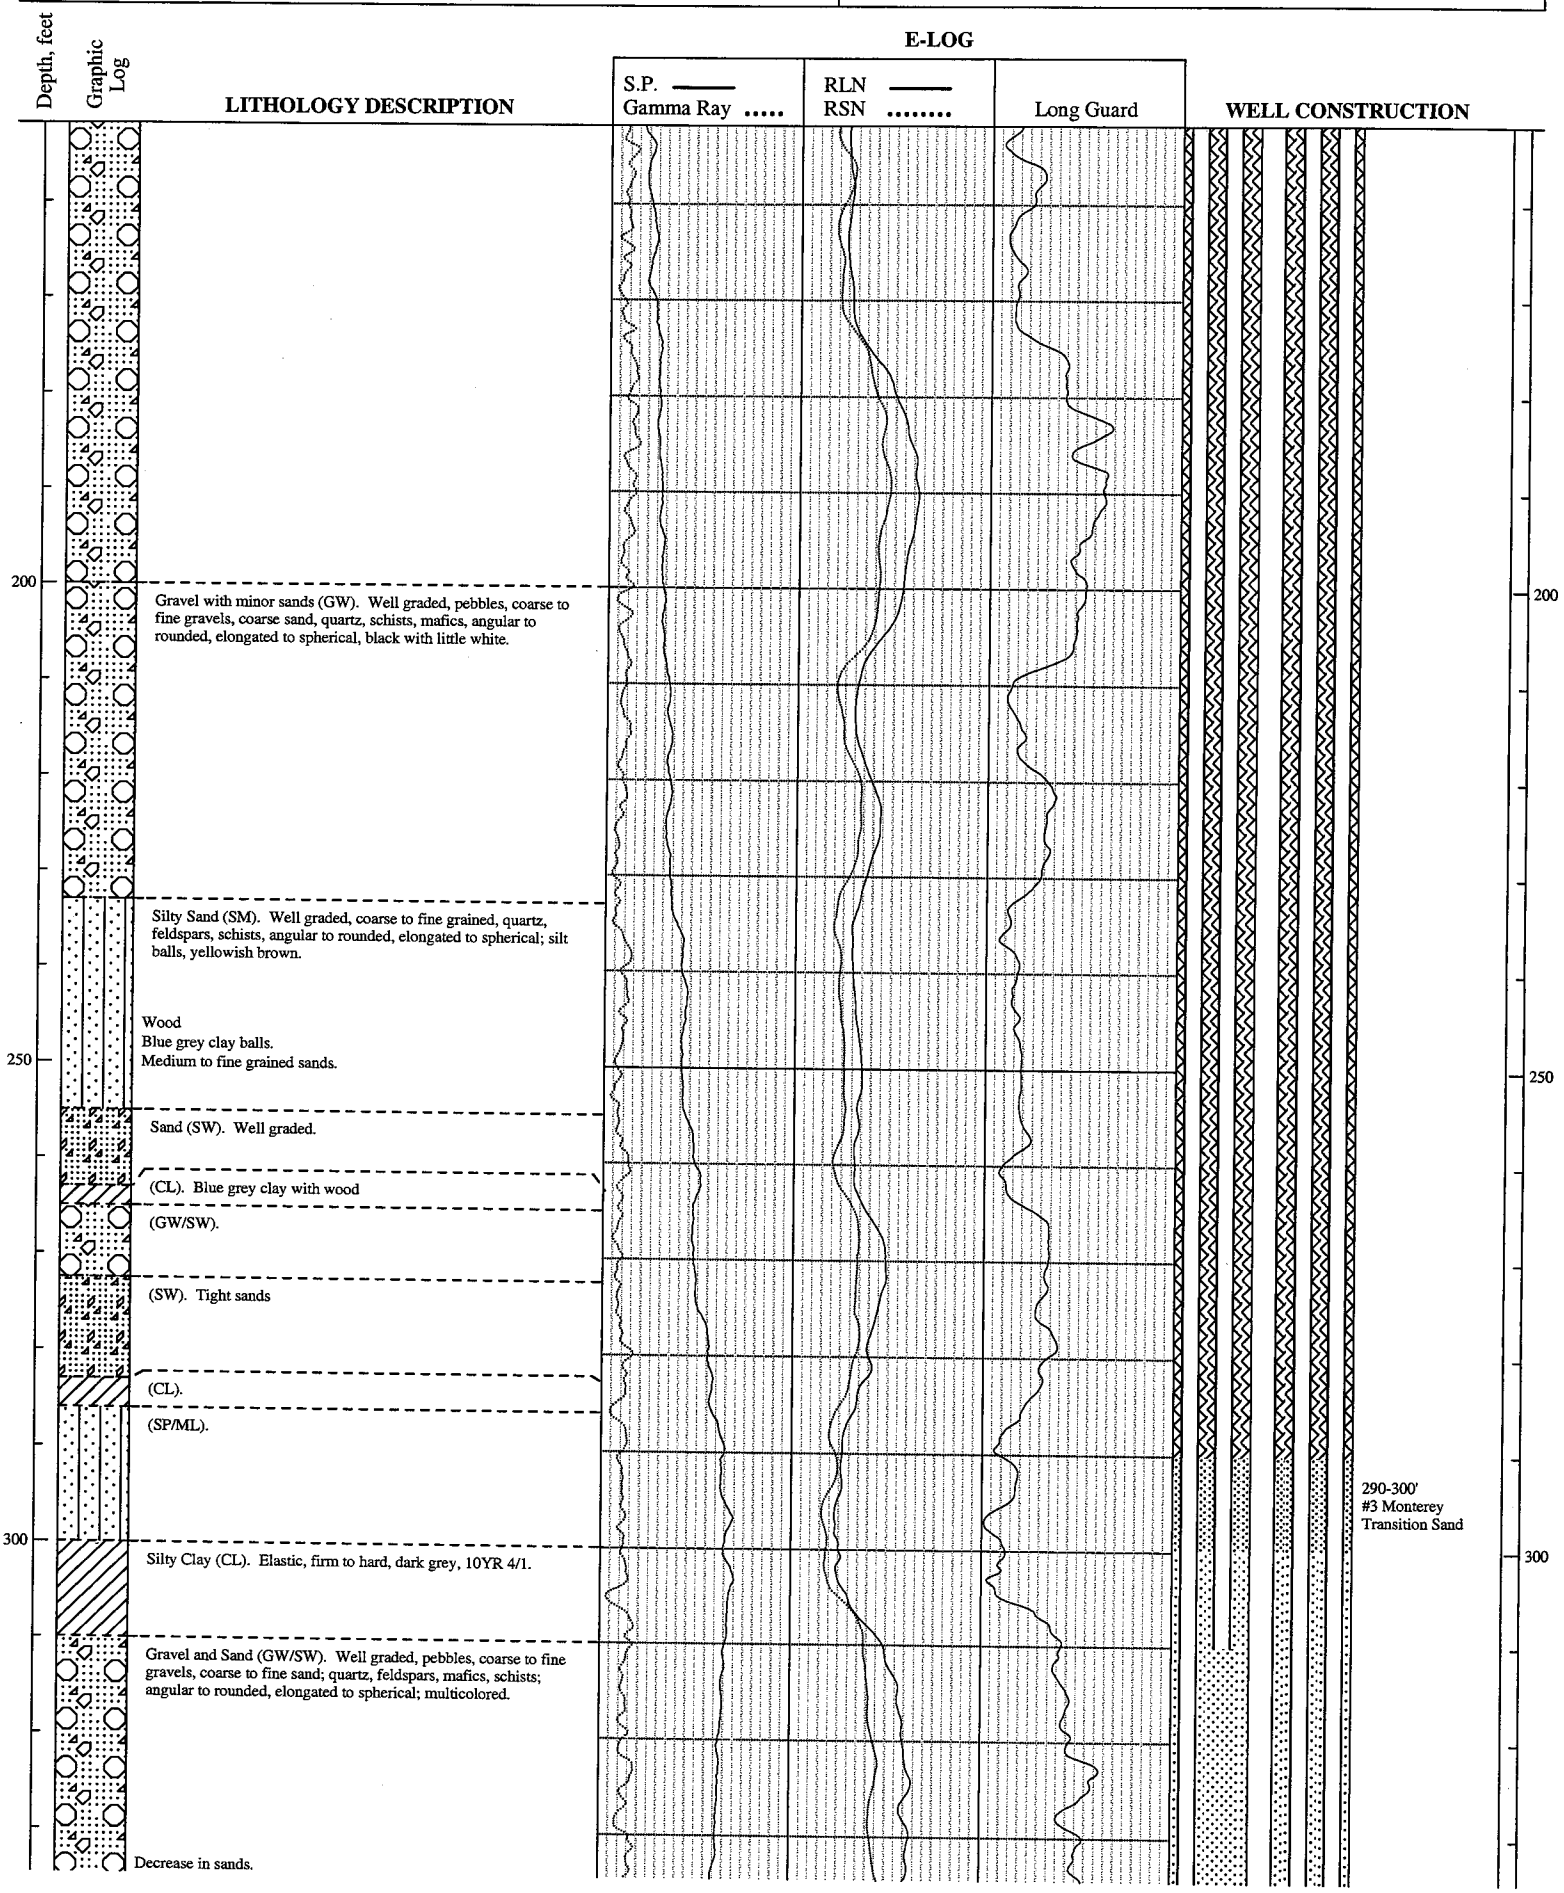

URS
2870 Gateway Oaks Dr., Ste 300
Sacramento, CA 95833
916-679-2000

Project: Muscoy RA

Location: San Bernardino, CA **Project Number: 18600069.06010**

Log of Extraction Well: EW-108
Piezometers- EW-108PA & EW-108PB

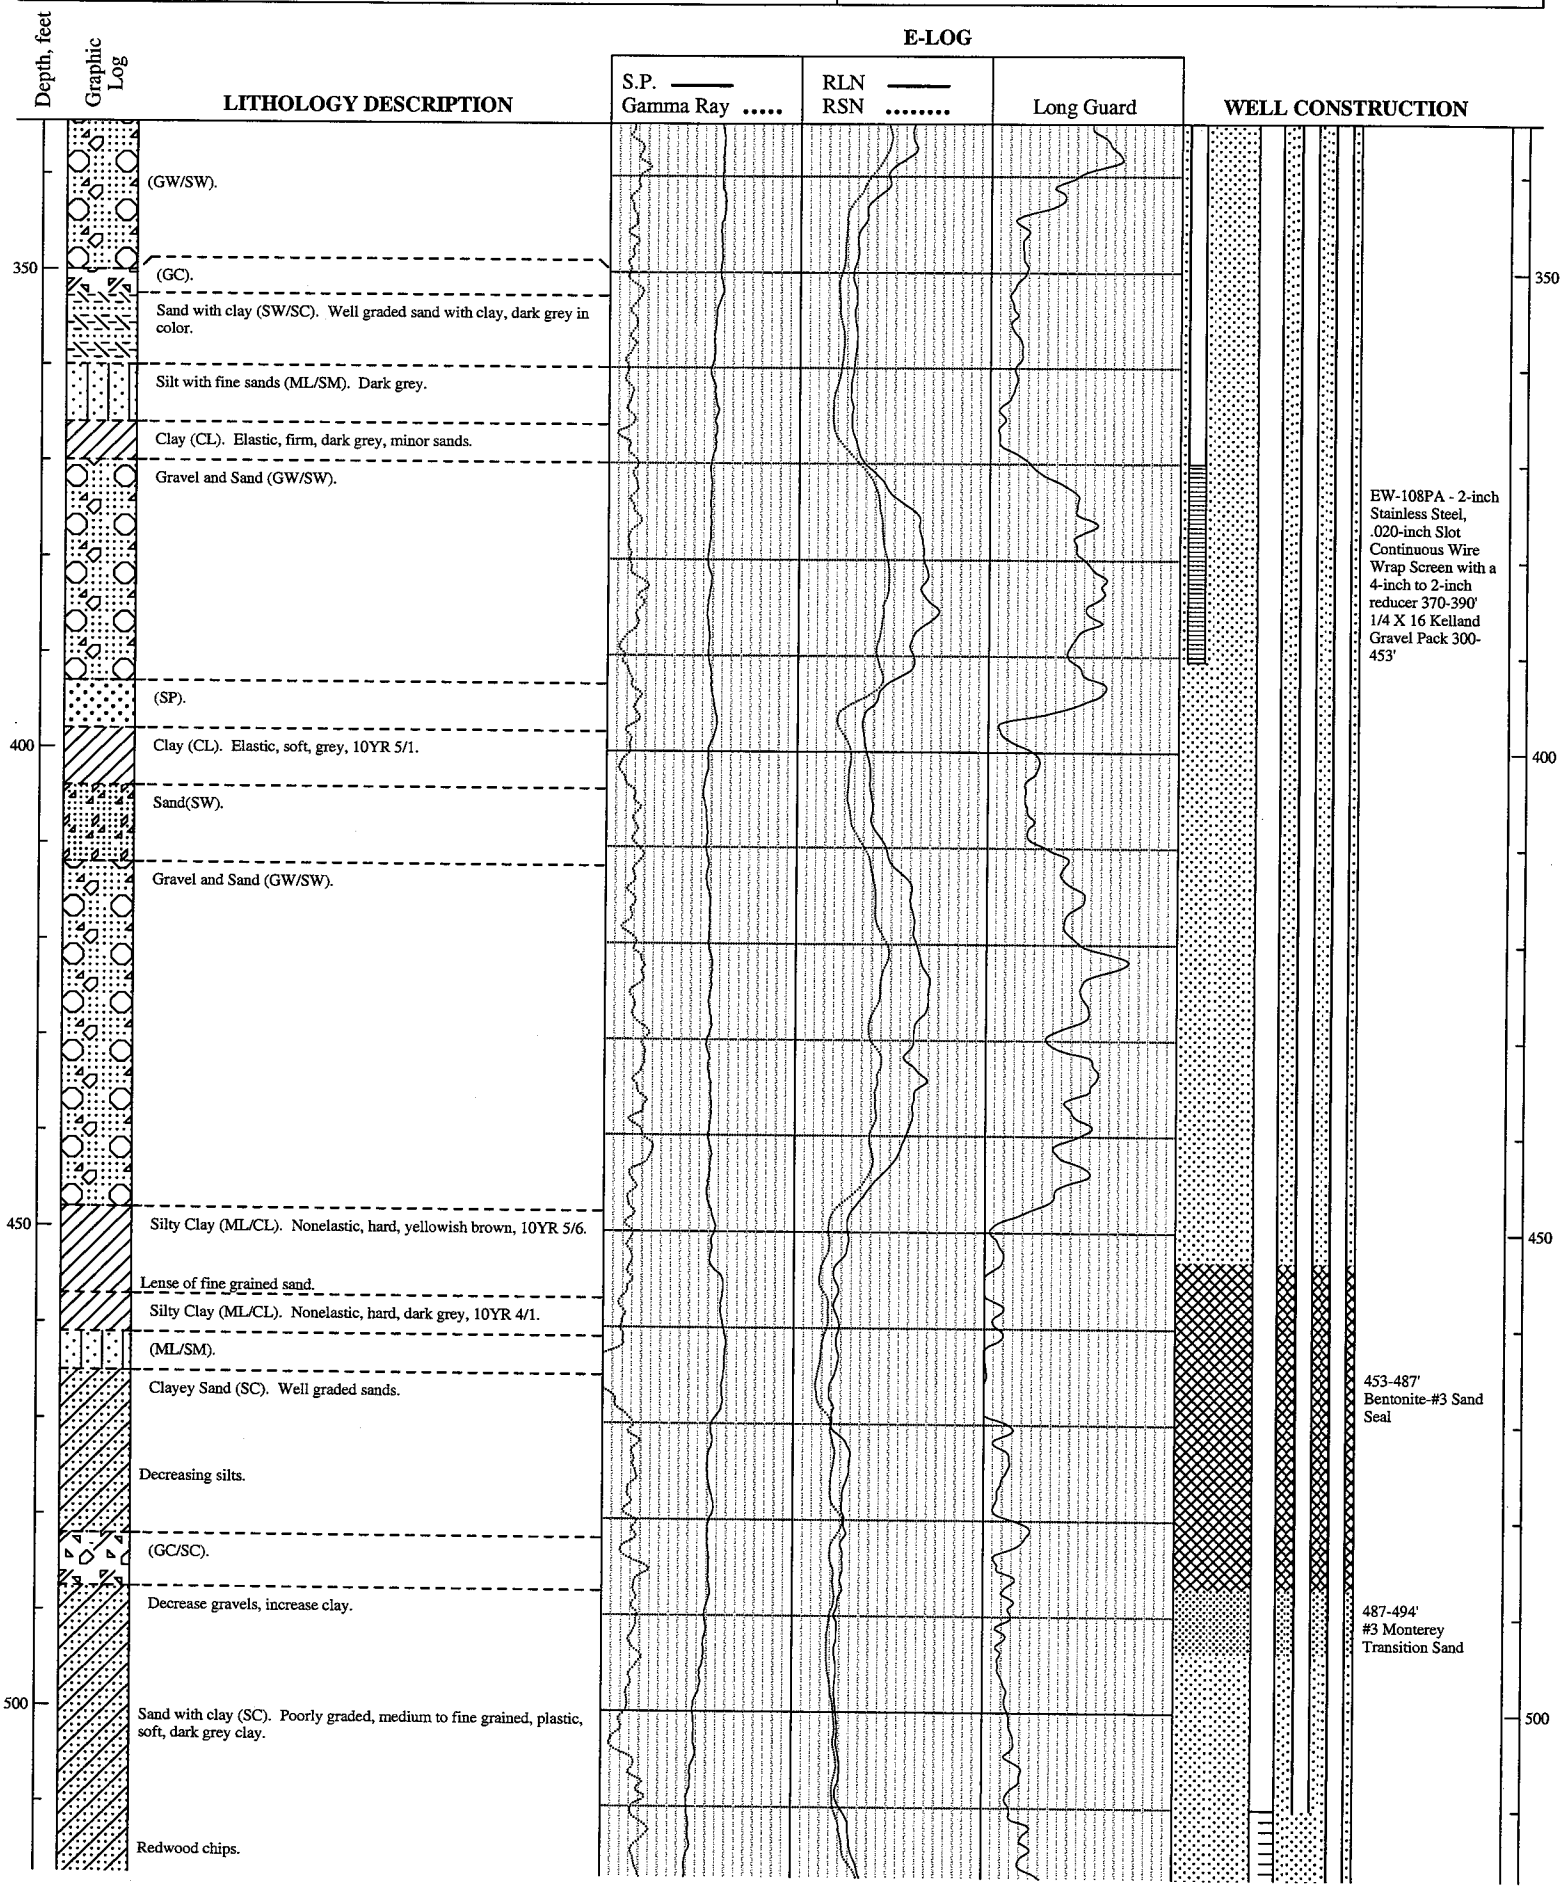

URS
2870 Gateway Oaks Dr., Ste 300
Sacramento, CA 95833
916-679-2000

Project: Muscoy RA

Location: San Bernardino, CA **Project Number: 18600069.06010**

Log of Extraction Well: EW-108
Piezometers- EW-108PA & EW-108PB

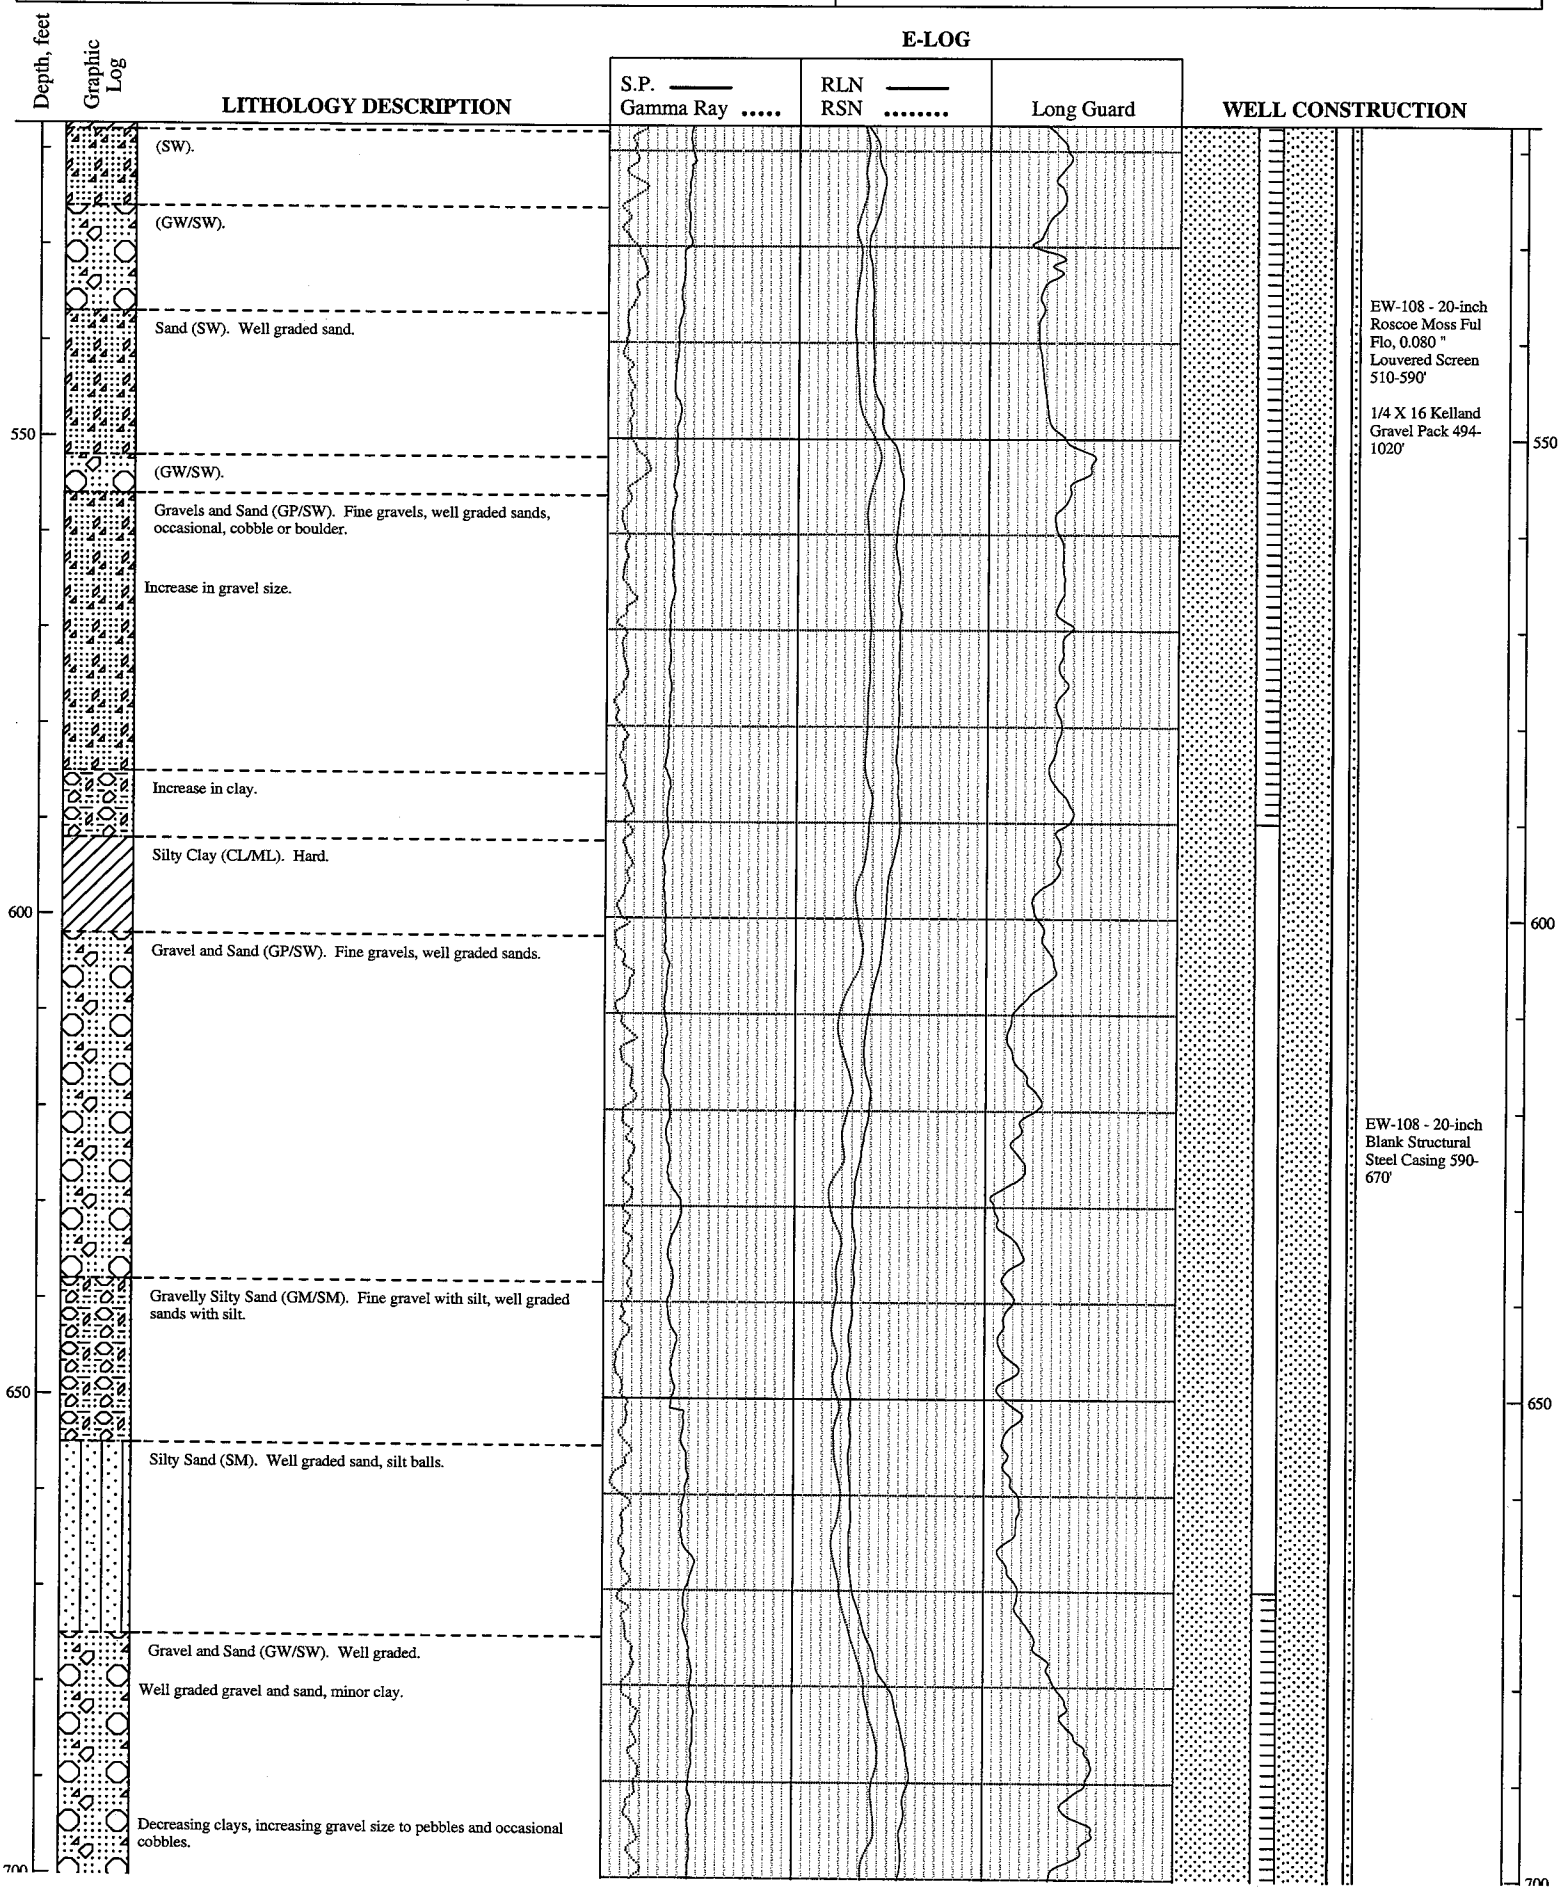

URS
2870 Gateway Oaks Dr., Ste 300
Sacramento, CA 95833
916-679-2000

Project: Muscoy RA

Location: San Bernardino, CA **Project Number:** 18600069.06010

Log of Extraction Well: EW-108
Piezometers- EW-108PA & EW-108PB

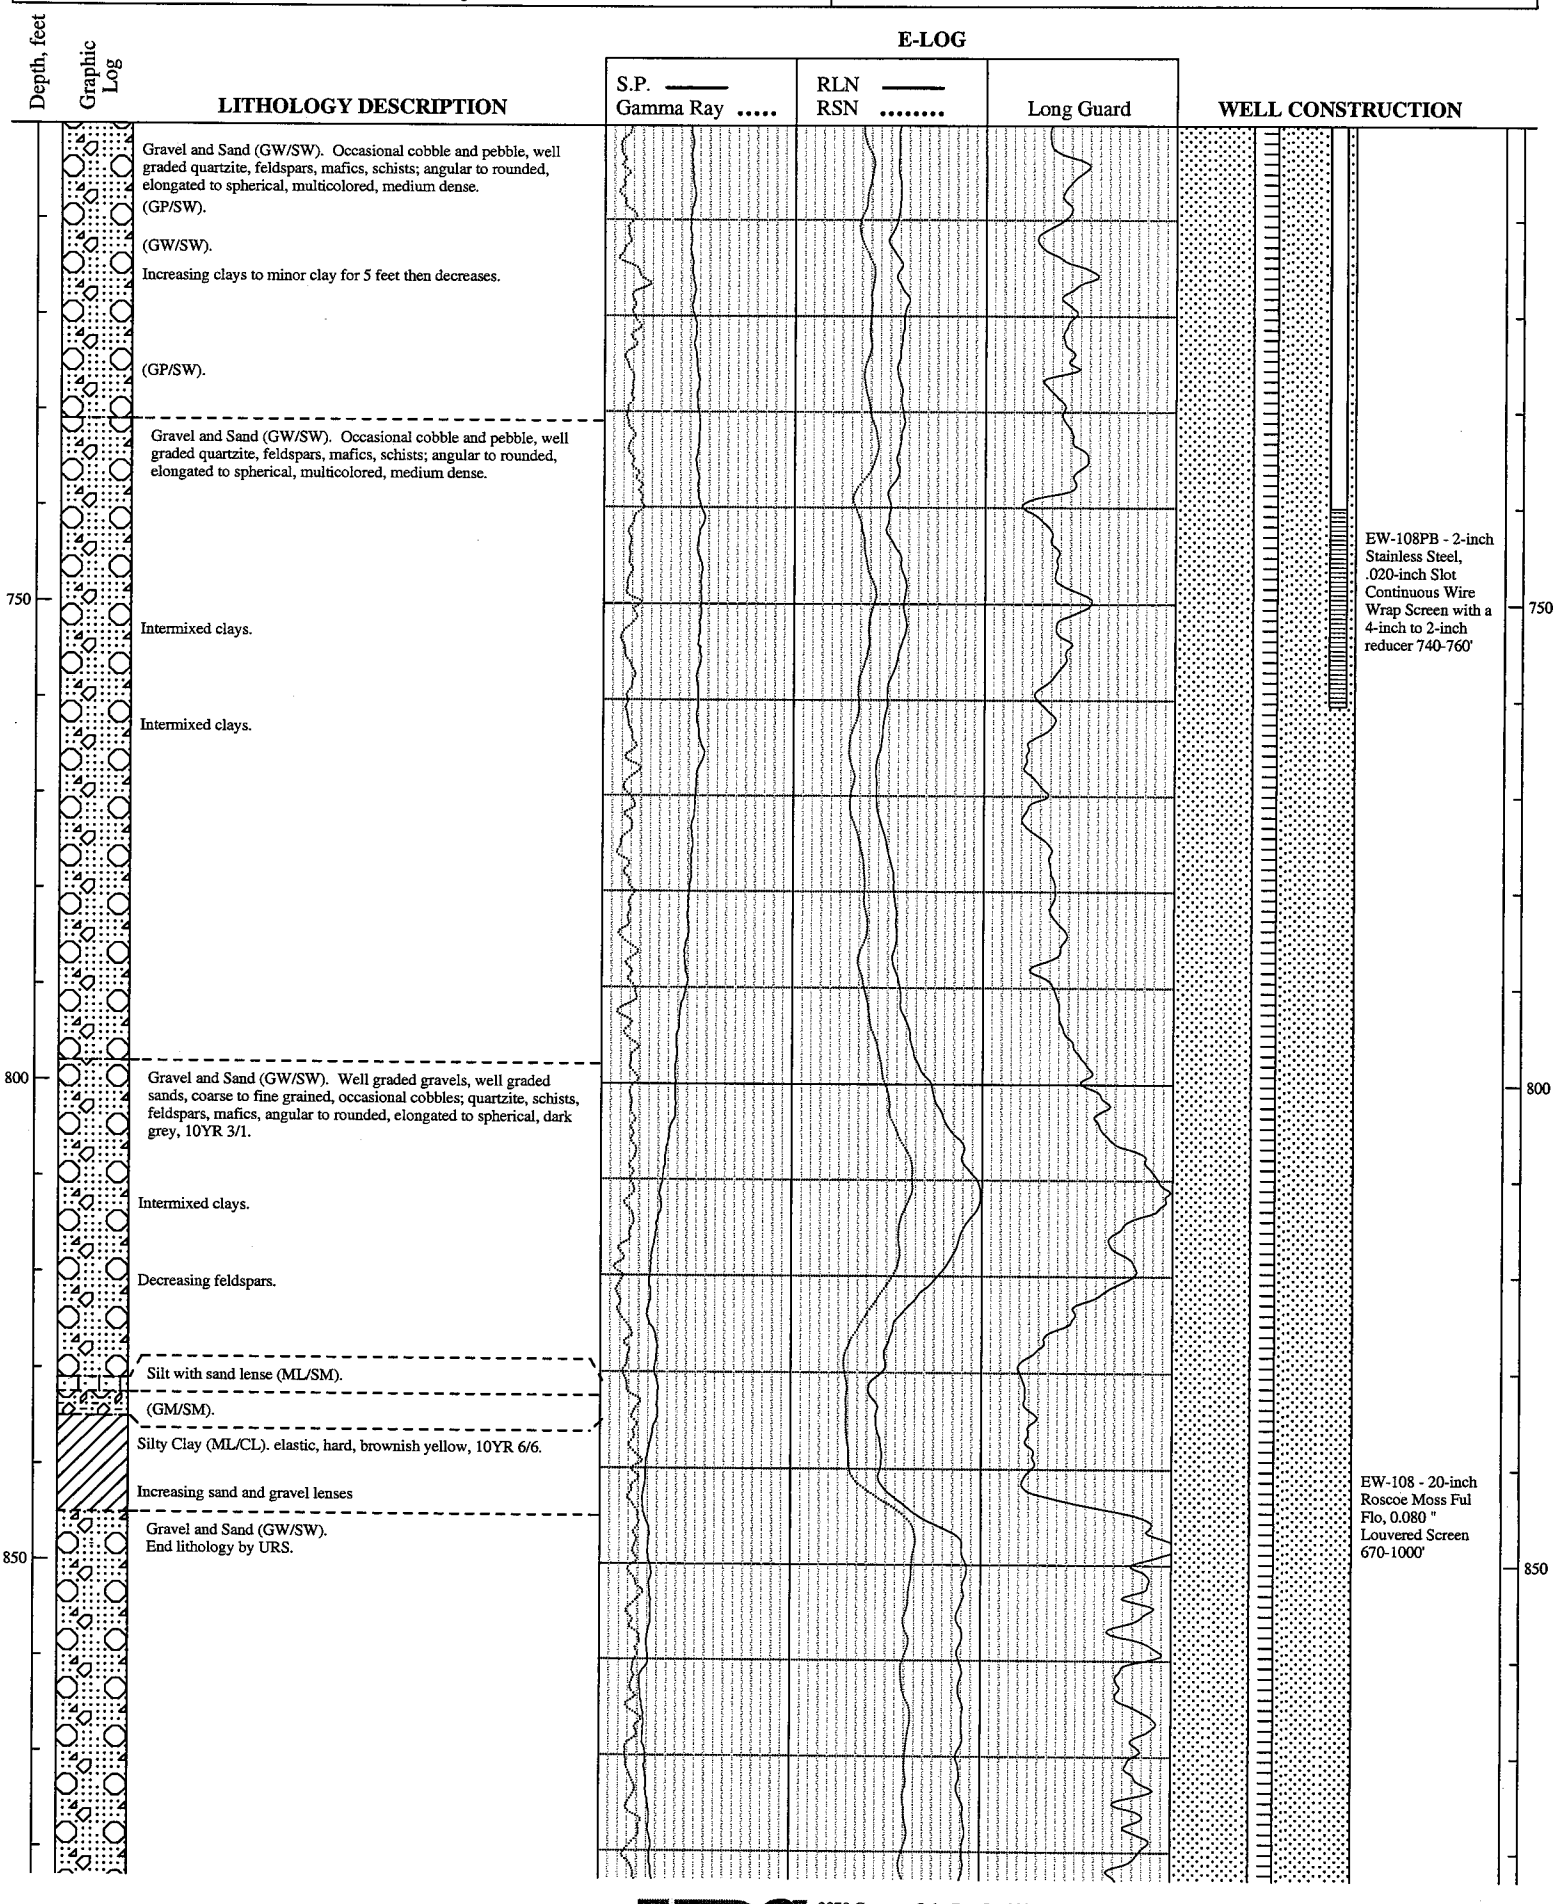

URS
2870 Gateway Oaks Dr., Ste 300
Sacramento, CA 95833
916-679-2000

Project: Muscoy RA

Location: San Bernardino, CA **Project Number: 18600069.06010**

Log of Extraction Well: EW-108
Piezometers- EW-108PA & EW-108PB

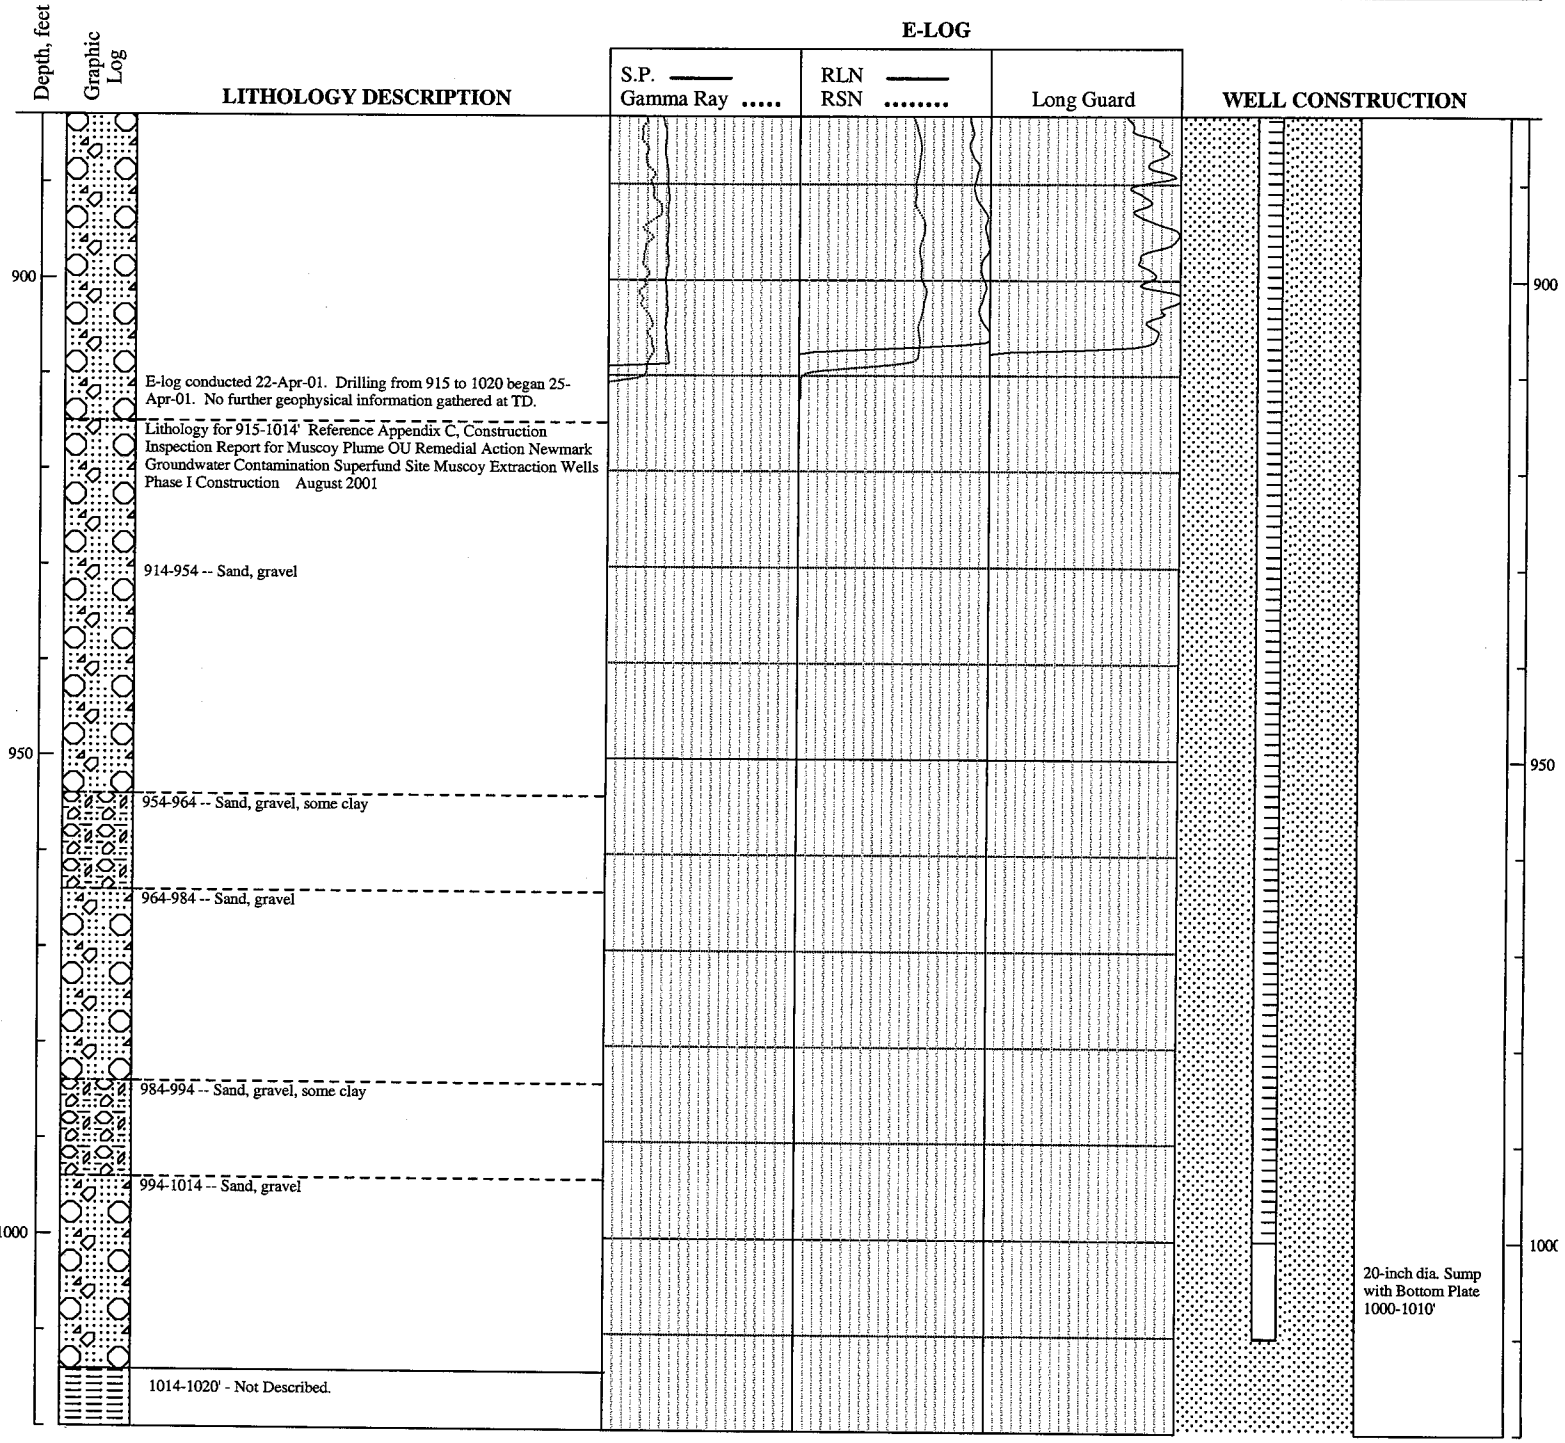

URS
2870 Gateway Oaks Dr., Ste 300
Sacramento, CA 95833
916-679-2000