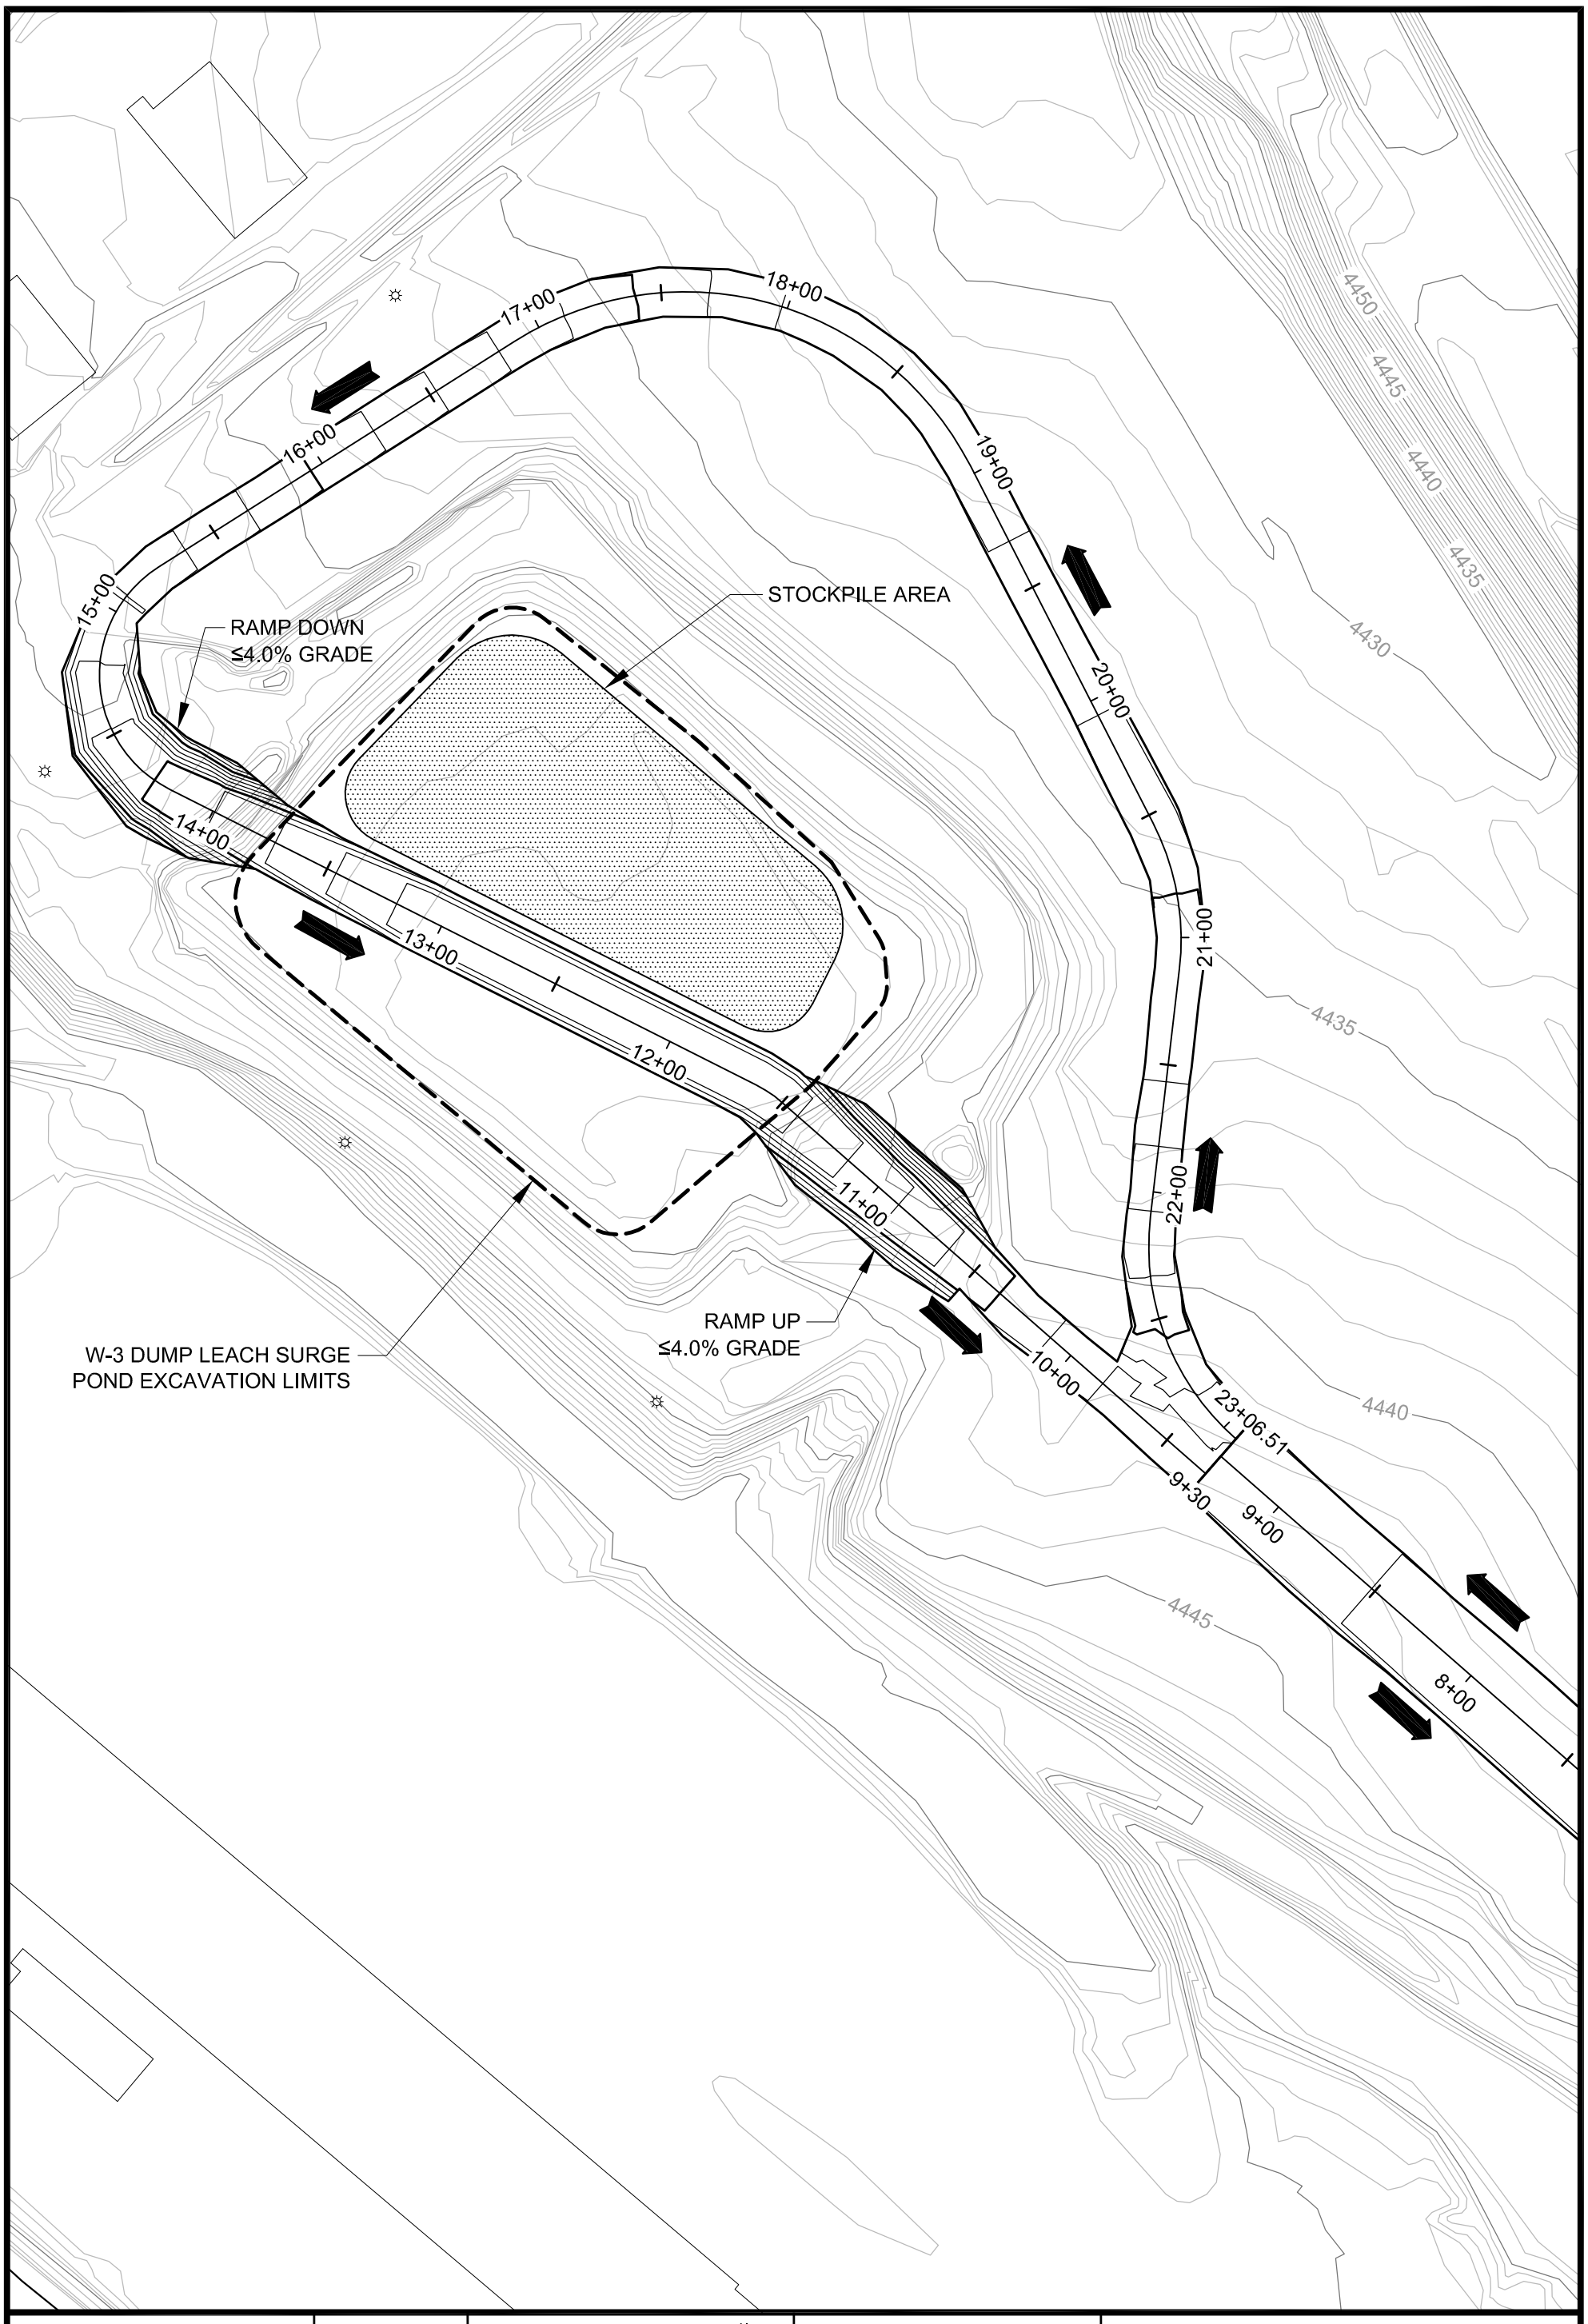

Brown AND Caldwell

Date: July 2010

Atlantic Richfield Company

Project: 138554

N W E S

30 0 30 60 FEET

Figure 4-2

Dump Leach Surge Pond Ramps, Stockpile Area and Traffic Flow

P:\Arco-Yerington\Process Areas\138554 - Year 2010 Files\CAD\Drawings\June 2010\Figure 4-2 DLSP Ramps and Traffic Flow-C3D.dwg Jul 06, 2010 - 10:01am rhunt