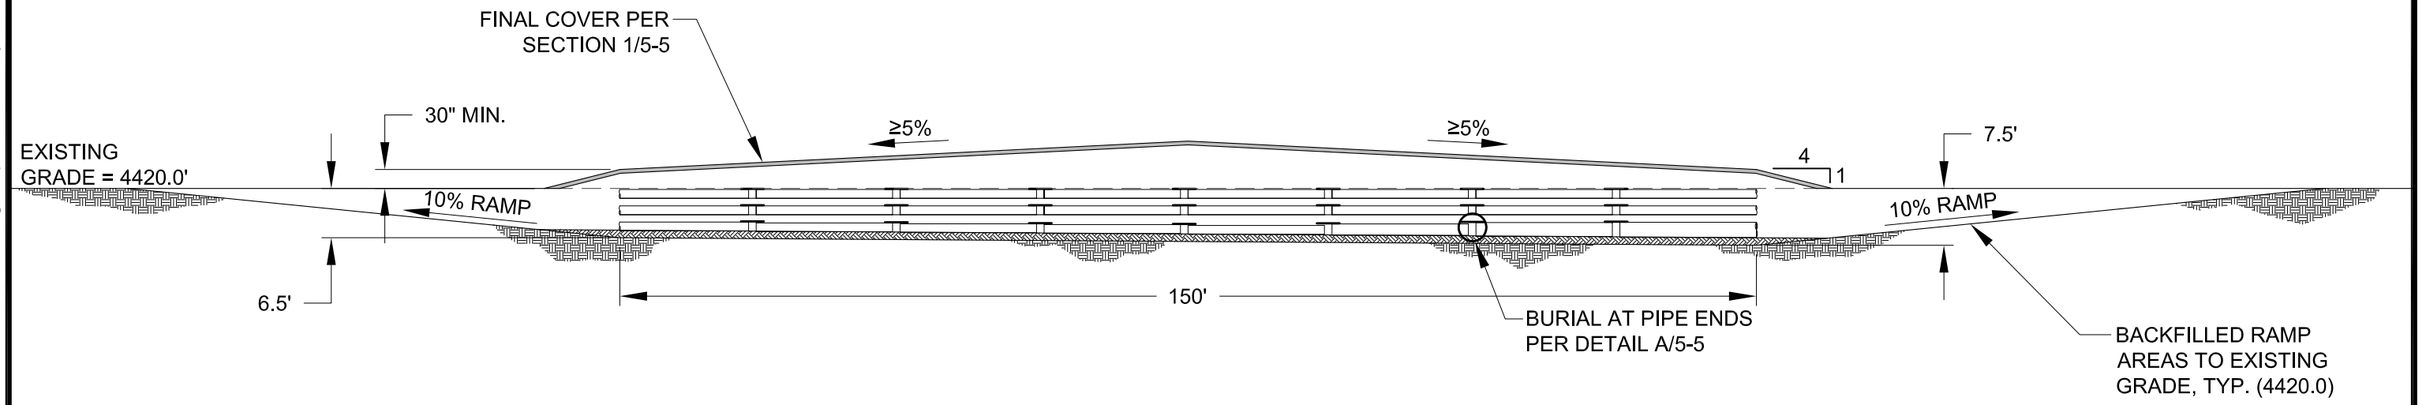

LANDFILL CELL SECTION A-A

SCALE: 1" = 20'-0"

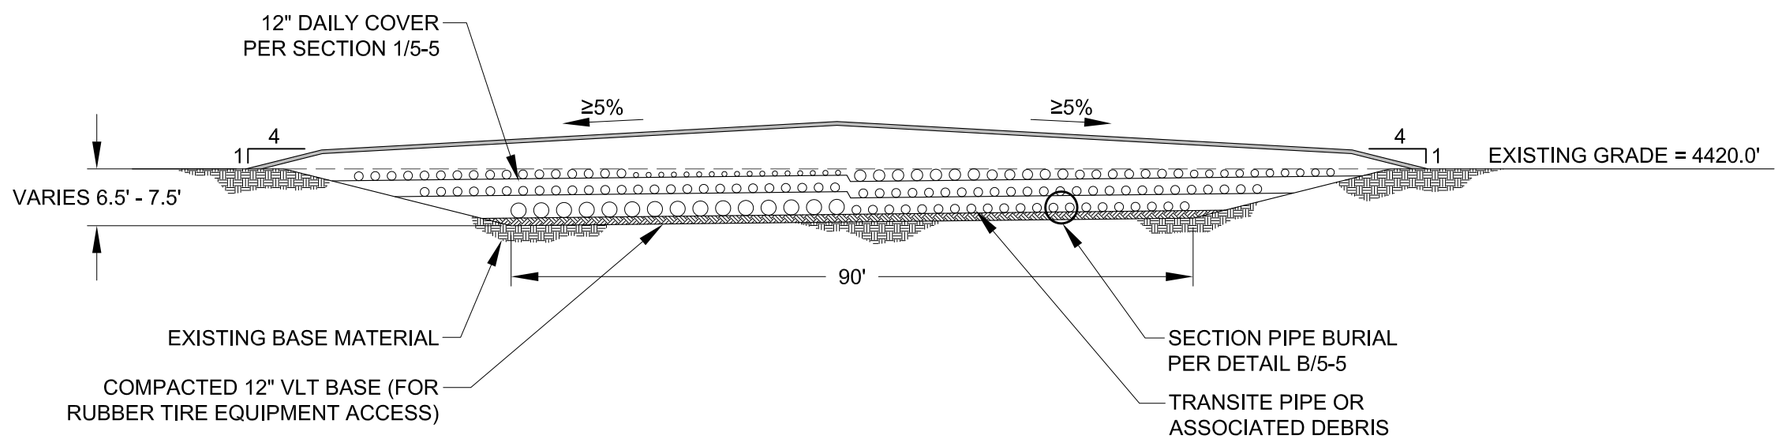

LANDFILL CELL SECTION B-B

SCALE: 1" = 20'-0"

Brown AND Caldwell

Date: July 2010

Atlantic Richfield Company

Project: 138554

Figure 5-4

Landfill Cell Sections

P:\Arco-Yerington\Process Areas\138554 - Year 2010 Files\CAD\Drawings\Transite Pipe Work Plan - July 2010\Figure 5-4 - Landfill Cell.dwg 8:13pm rjohnson