Dec 17, 2009 - 8:50am rjohnson
P:\Arco-Yerington\Site-Wide Groundwater Monitoring\136739 - Year 2009 Files\CAD\Revised GW Mon Plan 2009\Figure 1-3 - PWS Layout.dwg

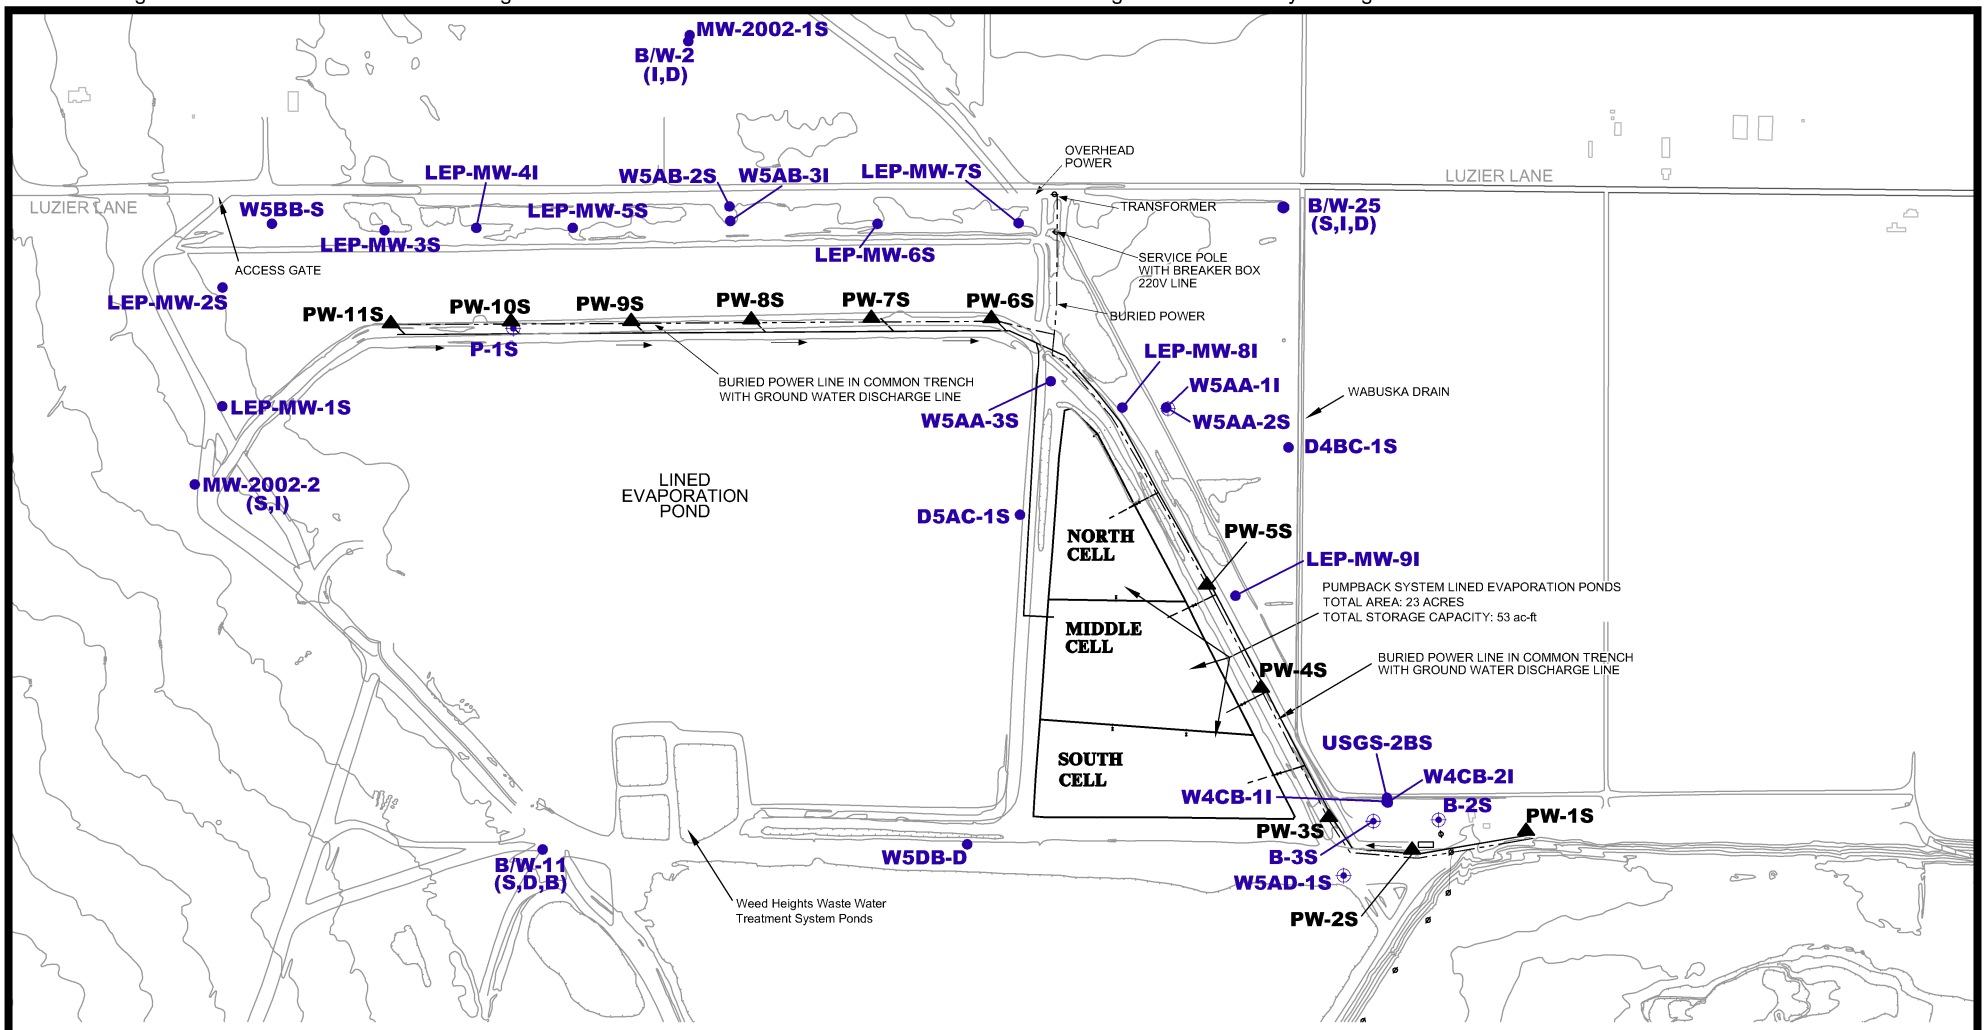

LEGEND

- Piezometer
- Monitoring Well
- Pumpback Well
- Buried Power Line
- Buried Discharge Header Pipe

BROWN AND CALDWELL

Date: Dec 2009

Atlantic Richfield Company

Project: 136739

N W E S

400 0 400 800 FEET

Figure 1-3

Pumpback Well System Layout