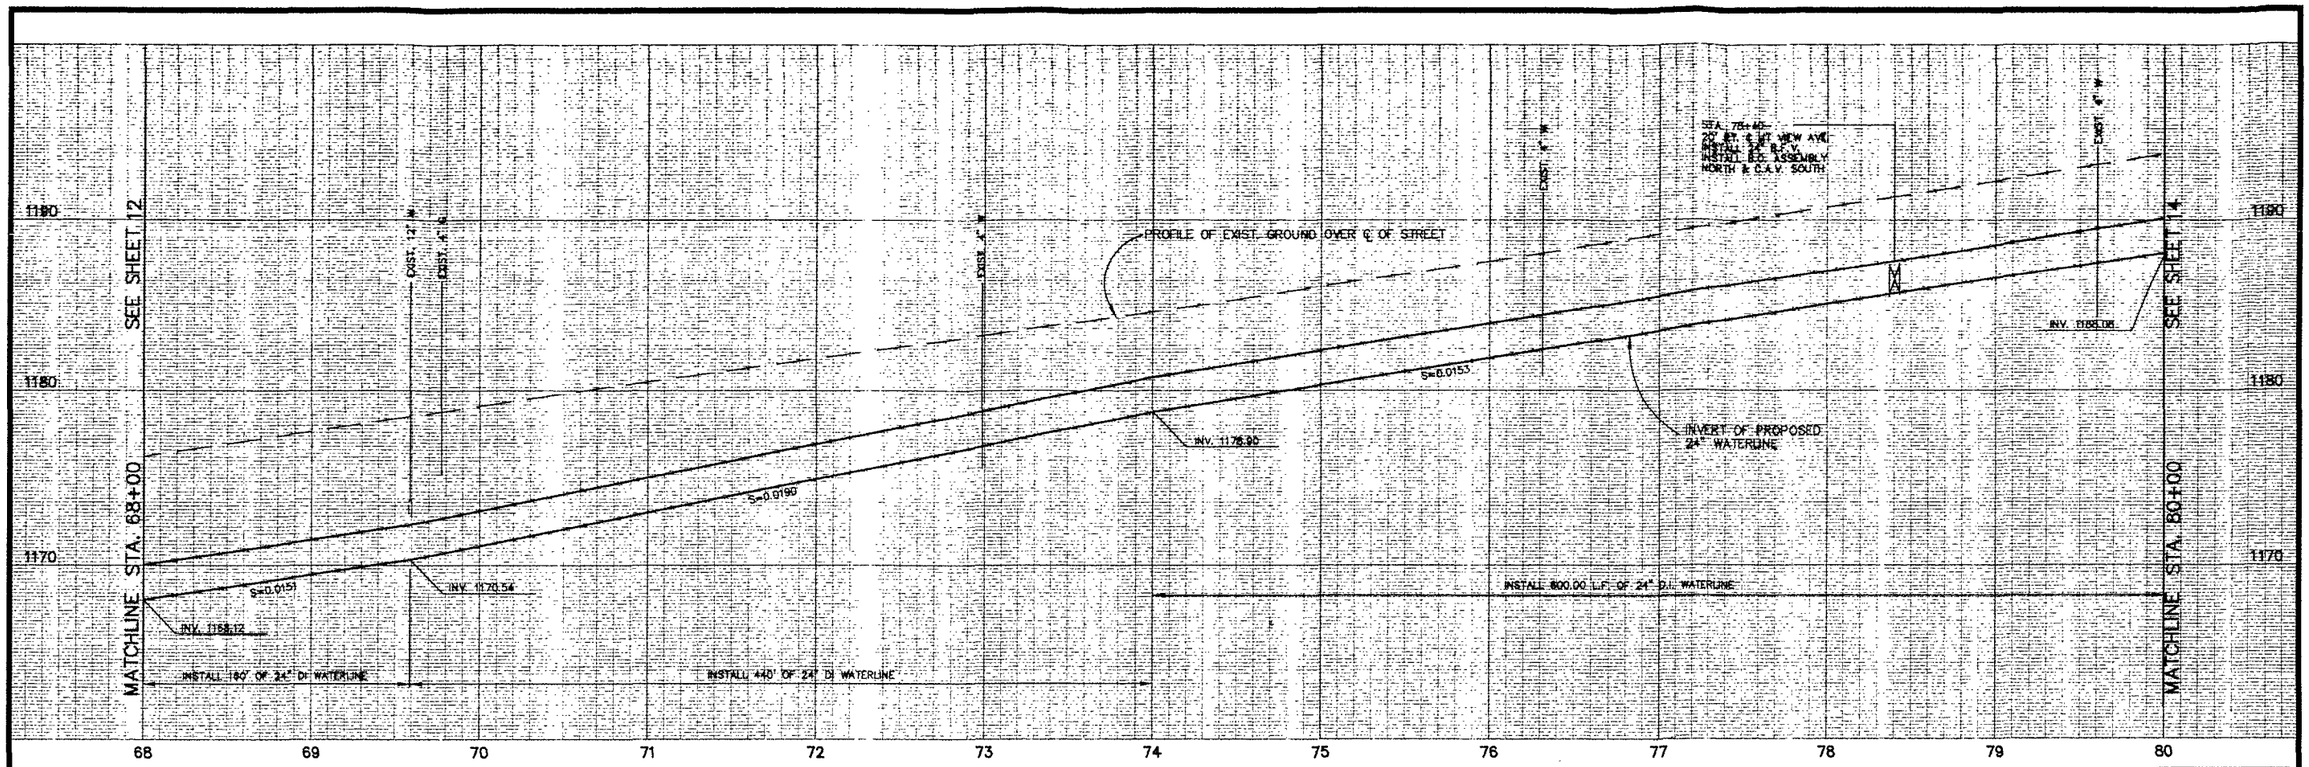

PROFILE SCALE
HORIZ. 1" = 40'
VERT. 1" = 4'

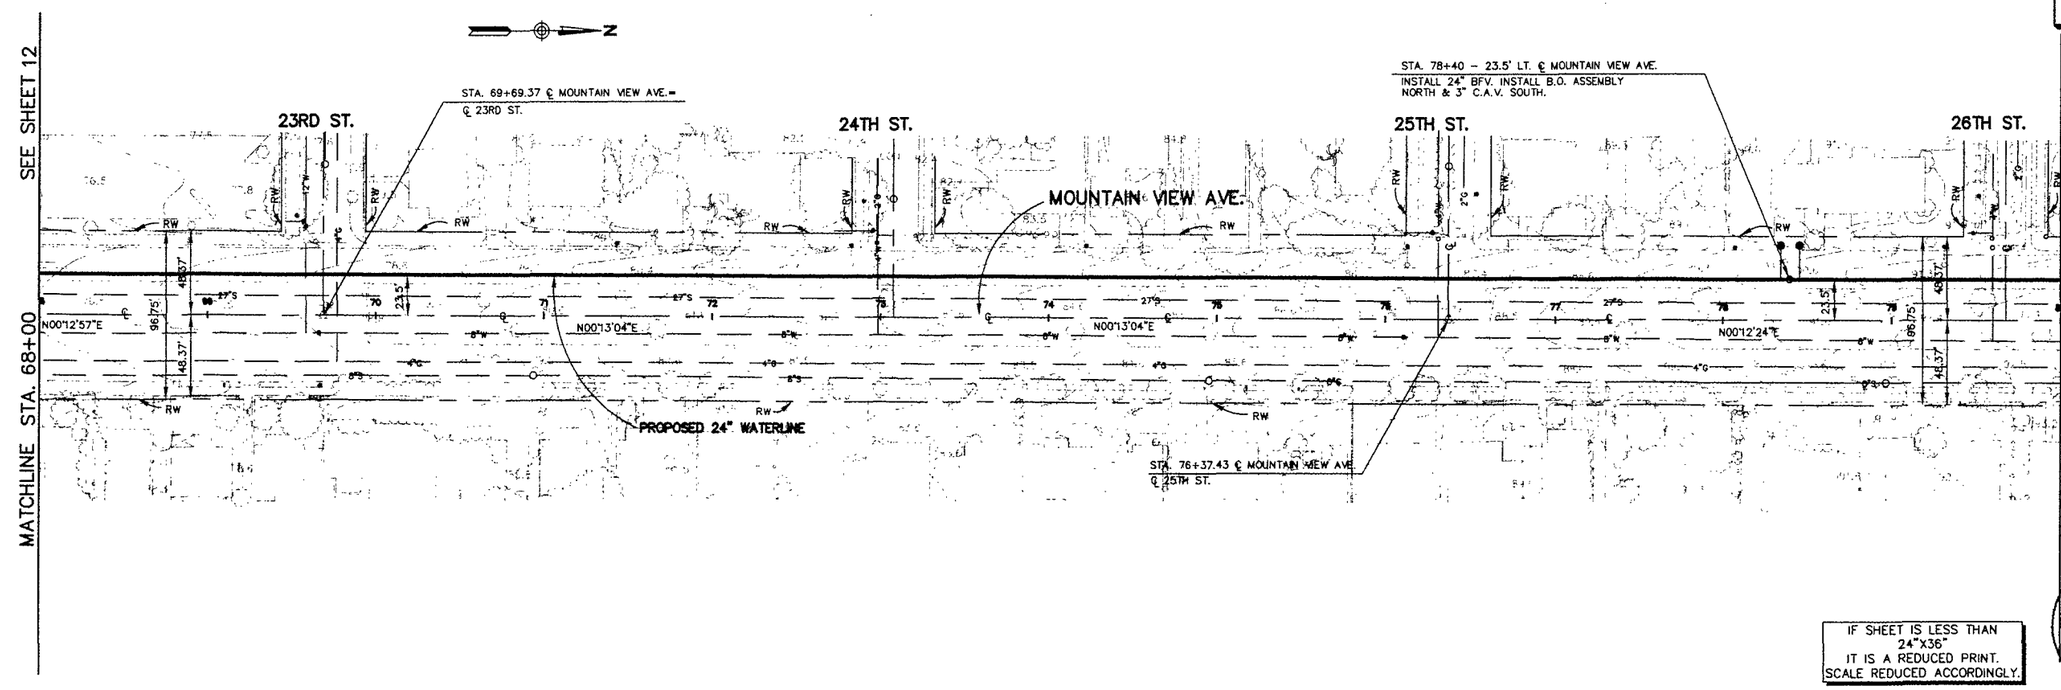

IF SHEET IS LESS THAN 24"X36" IT IS A REDUCED PRINT. SCALE REDUCED ACCORDINGLY.

REGISTERED PROFESSIONAL ENGINEER — No. [illegible] — Stephen M. Considine — CIVIL — STATE OF CALIFORNIA

REV	DATE	DESCRIPTION	REV	DATE	DESCRIPTION

04/18/96

DESIGNED BY STL
DRAWN BY JW
CHECKED BY DHD

URS Consultants, Inc.
CONSULTING ENGINEERS
SAN BERNARDINO CALIFORNIA

JOB NO. 62370-60

NEWMARK OU REMEDIAL DESIGN
NEWMARK GROUNDWATER
CONTAMINATION SUPERFUND SITE
SOUTH PLANT TRANSMISSION PIPELINE

PLAN AND PROFILE
MOUNTAIN VIEW AVE.
STA. 68+00 TO STA. 80+00

Scale:	Date:	Dwg. No.:
HORIZ. 1"=40' VERT. 1"=4'	SEPT 18, 1996	13

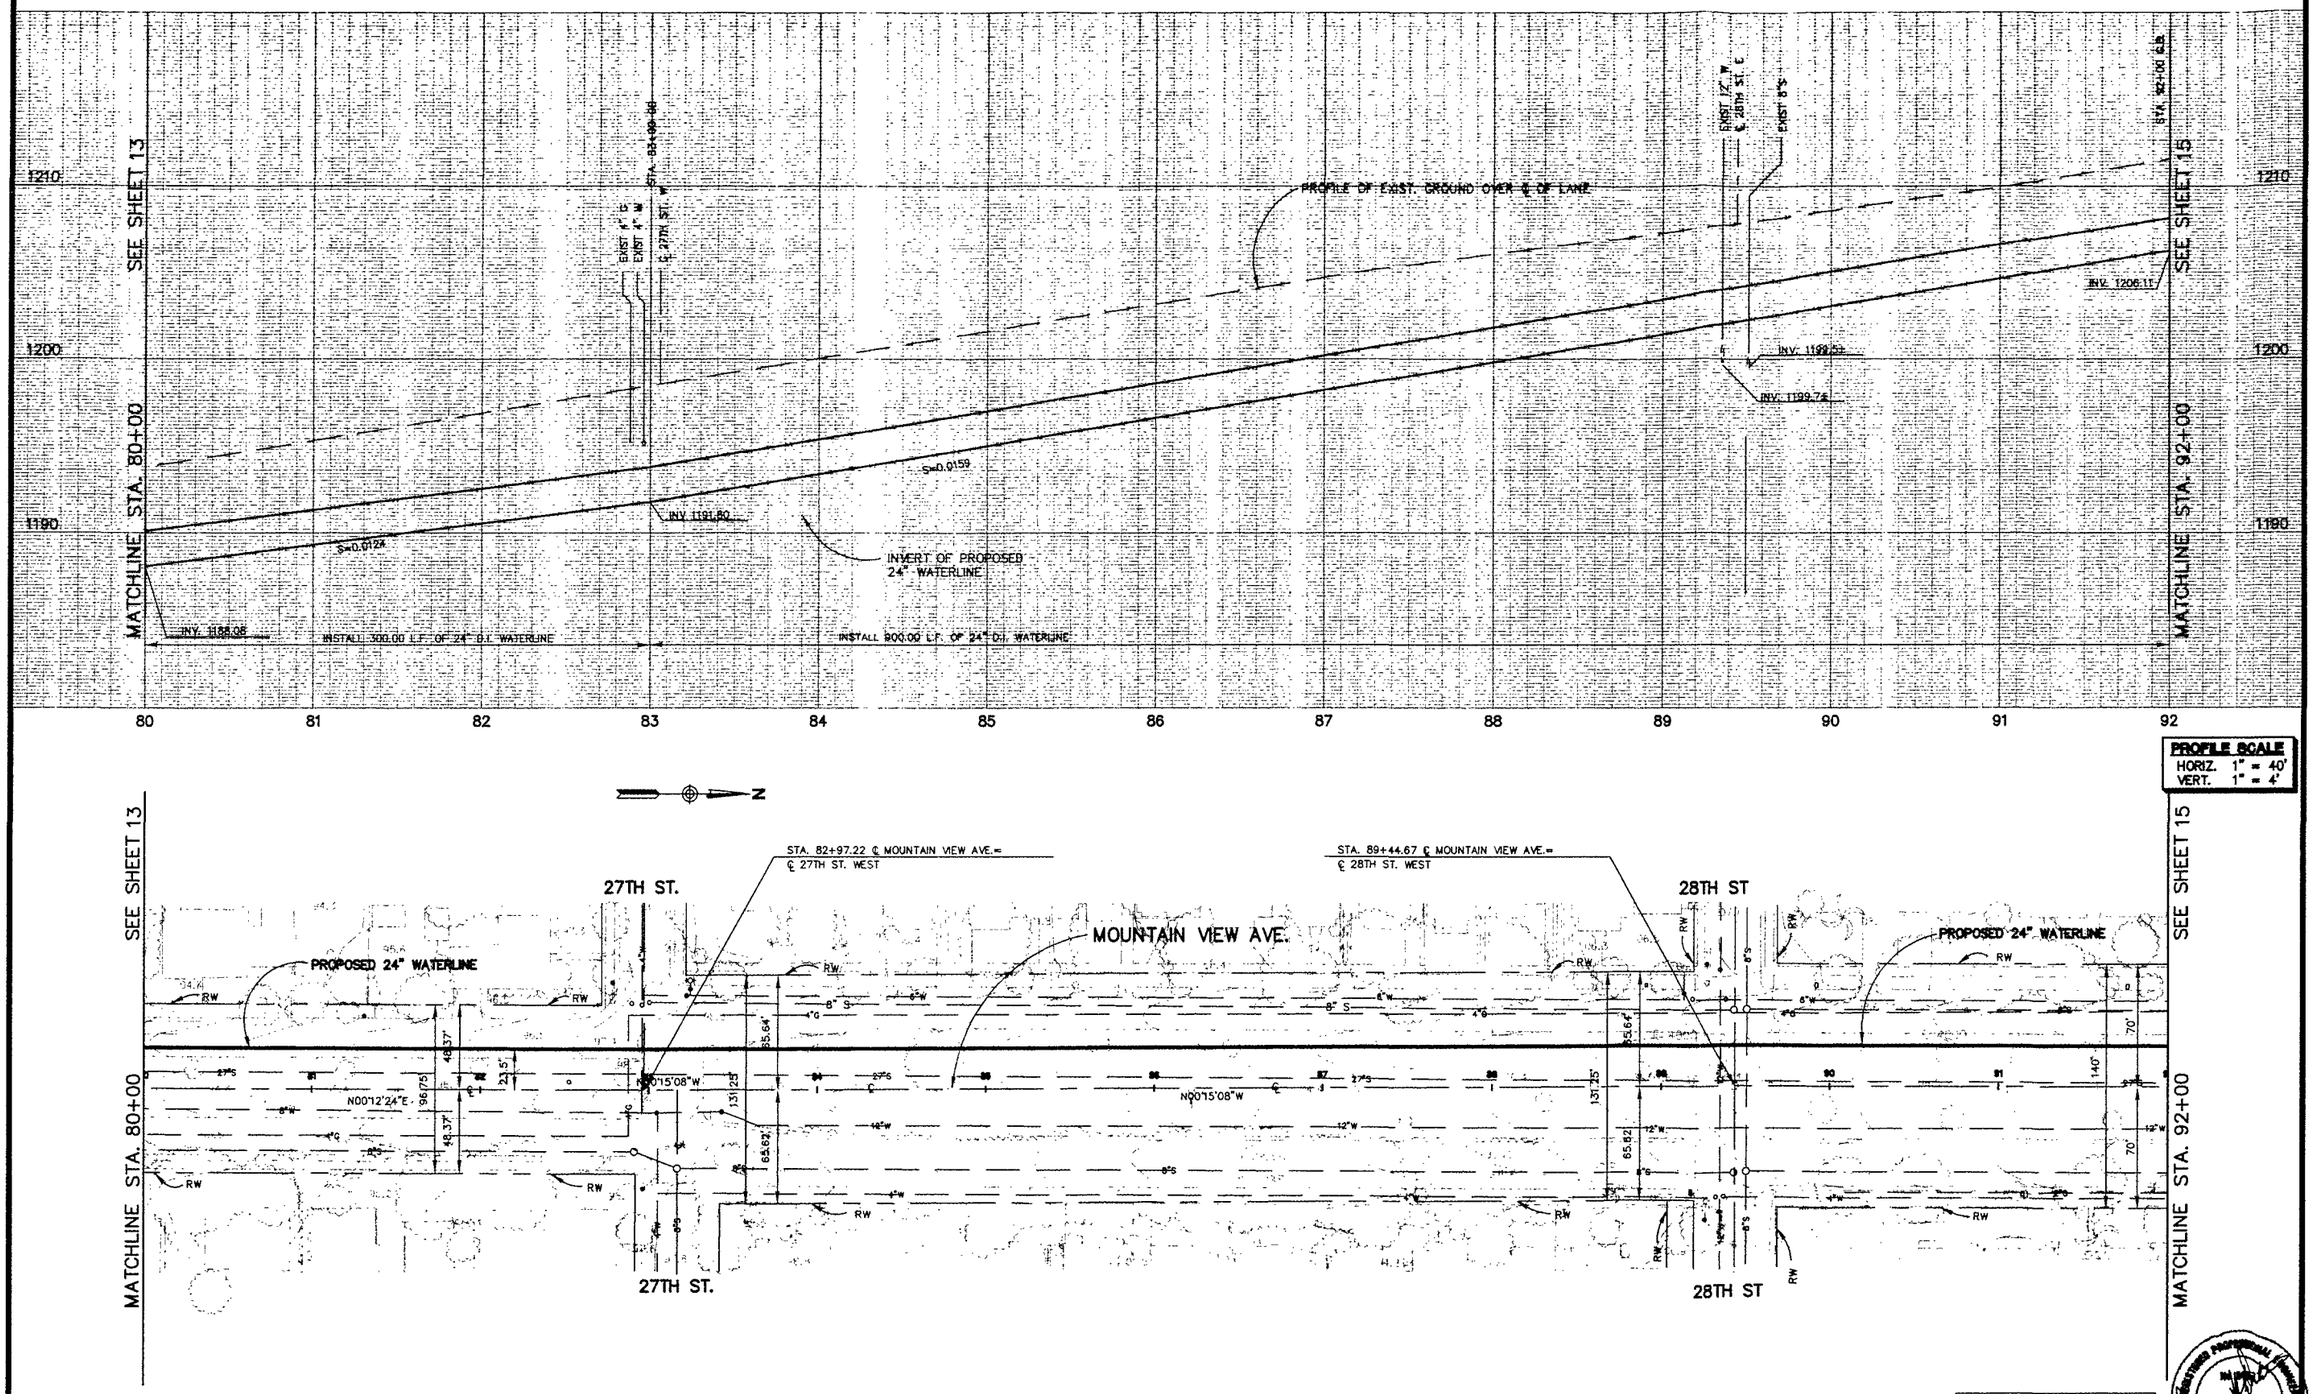

IF SHEET IS LESS THAN 24"X36" IT IS A REDUCED PRINT. SCALE REDUCED ACCORDINGLY.

REV	DATE	DESCRIPTION	REV	DATE	DESCRIPTION

DESIGNED BY STL
DRAWN BY JW
CHECKED BY DHD

URS Consultants, Inc.
CONSULTING ENGINEERS
SAN BERNARDINO CALIFORNIA

JOB NO. 62370-60

NEWMARK OU REMEDIAL DESIGN
NEWMARK GROUNDWATER CONTAMINATION SUPERFUND SITE
SOUTH PLANT TRANSMISSION PIPELINE

PLAN AND PROFILE
MOUNTAIN VIEW AVE.
STA. 80+00 TO STA. 92+00

Scale:	Date:	Dwg. No.:
HORIZ. 1"=40' VERT. 1"=4'	SEPT 18, 1996	14

04/18/96

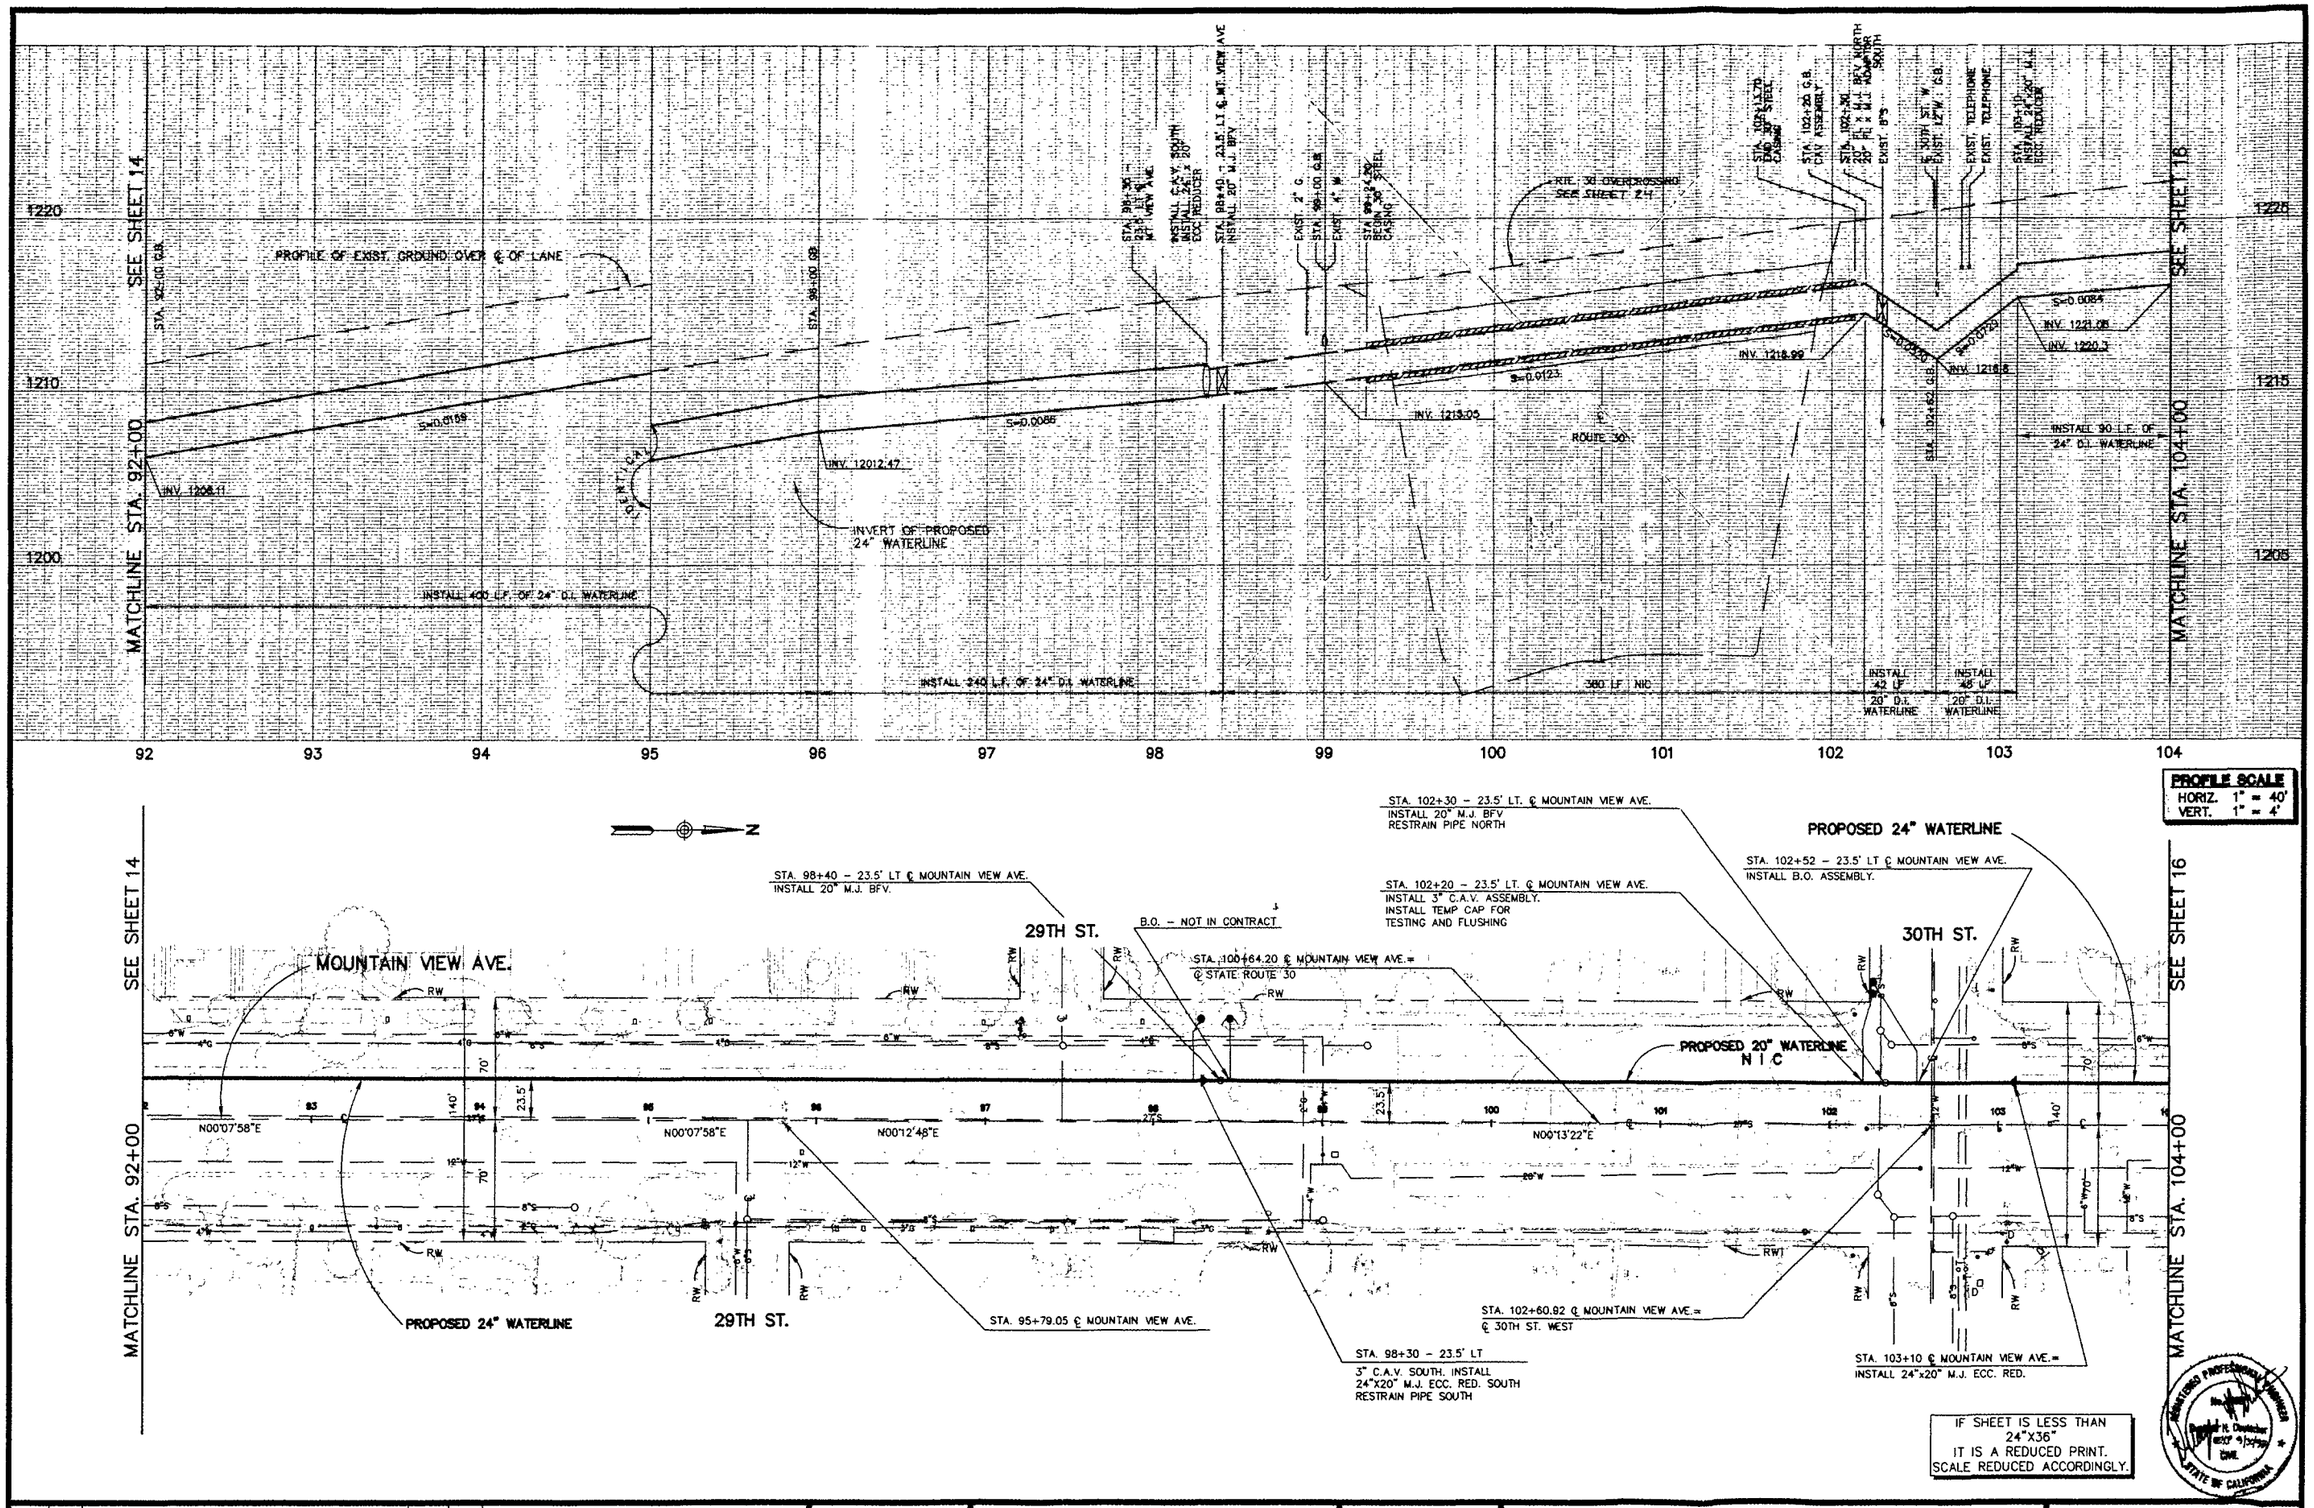

IF SHEET IS LESS THAN 24"X36" IT IS A REDUCED PRINT. SCALE REDUCED ACCORDINGLY.

REV	DATE	DESCRIPTION	REV	DATE	DESCRIPTION

DESIGNED BY STL
DRAWN BY JW
CHECKED BY DHD

URS URS Consultants, Inc. CONSULTING ENGINEERS SAN BERNARDINO CALIFORNIA

JOB NO. 62370-60

NEWMARK OU REMEDIAL DESIGN
NEWMARK GROUNDWATER
CONTAMINATION SUPERFUND SITE
SOUTH PLANT TRANSMISSION PIPELINE

PLAN AND PROFILE
MOUNTAIN VIEW AVE.
STA. 92+00 TO STA. 104+00

Scale:	Date:	Dwg. No:
HORIZ. 1"=40' VERT. 1"=4'	SEPT 18, 1996	15

04/18/96

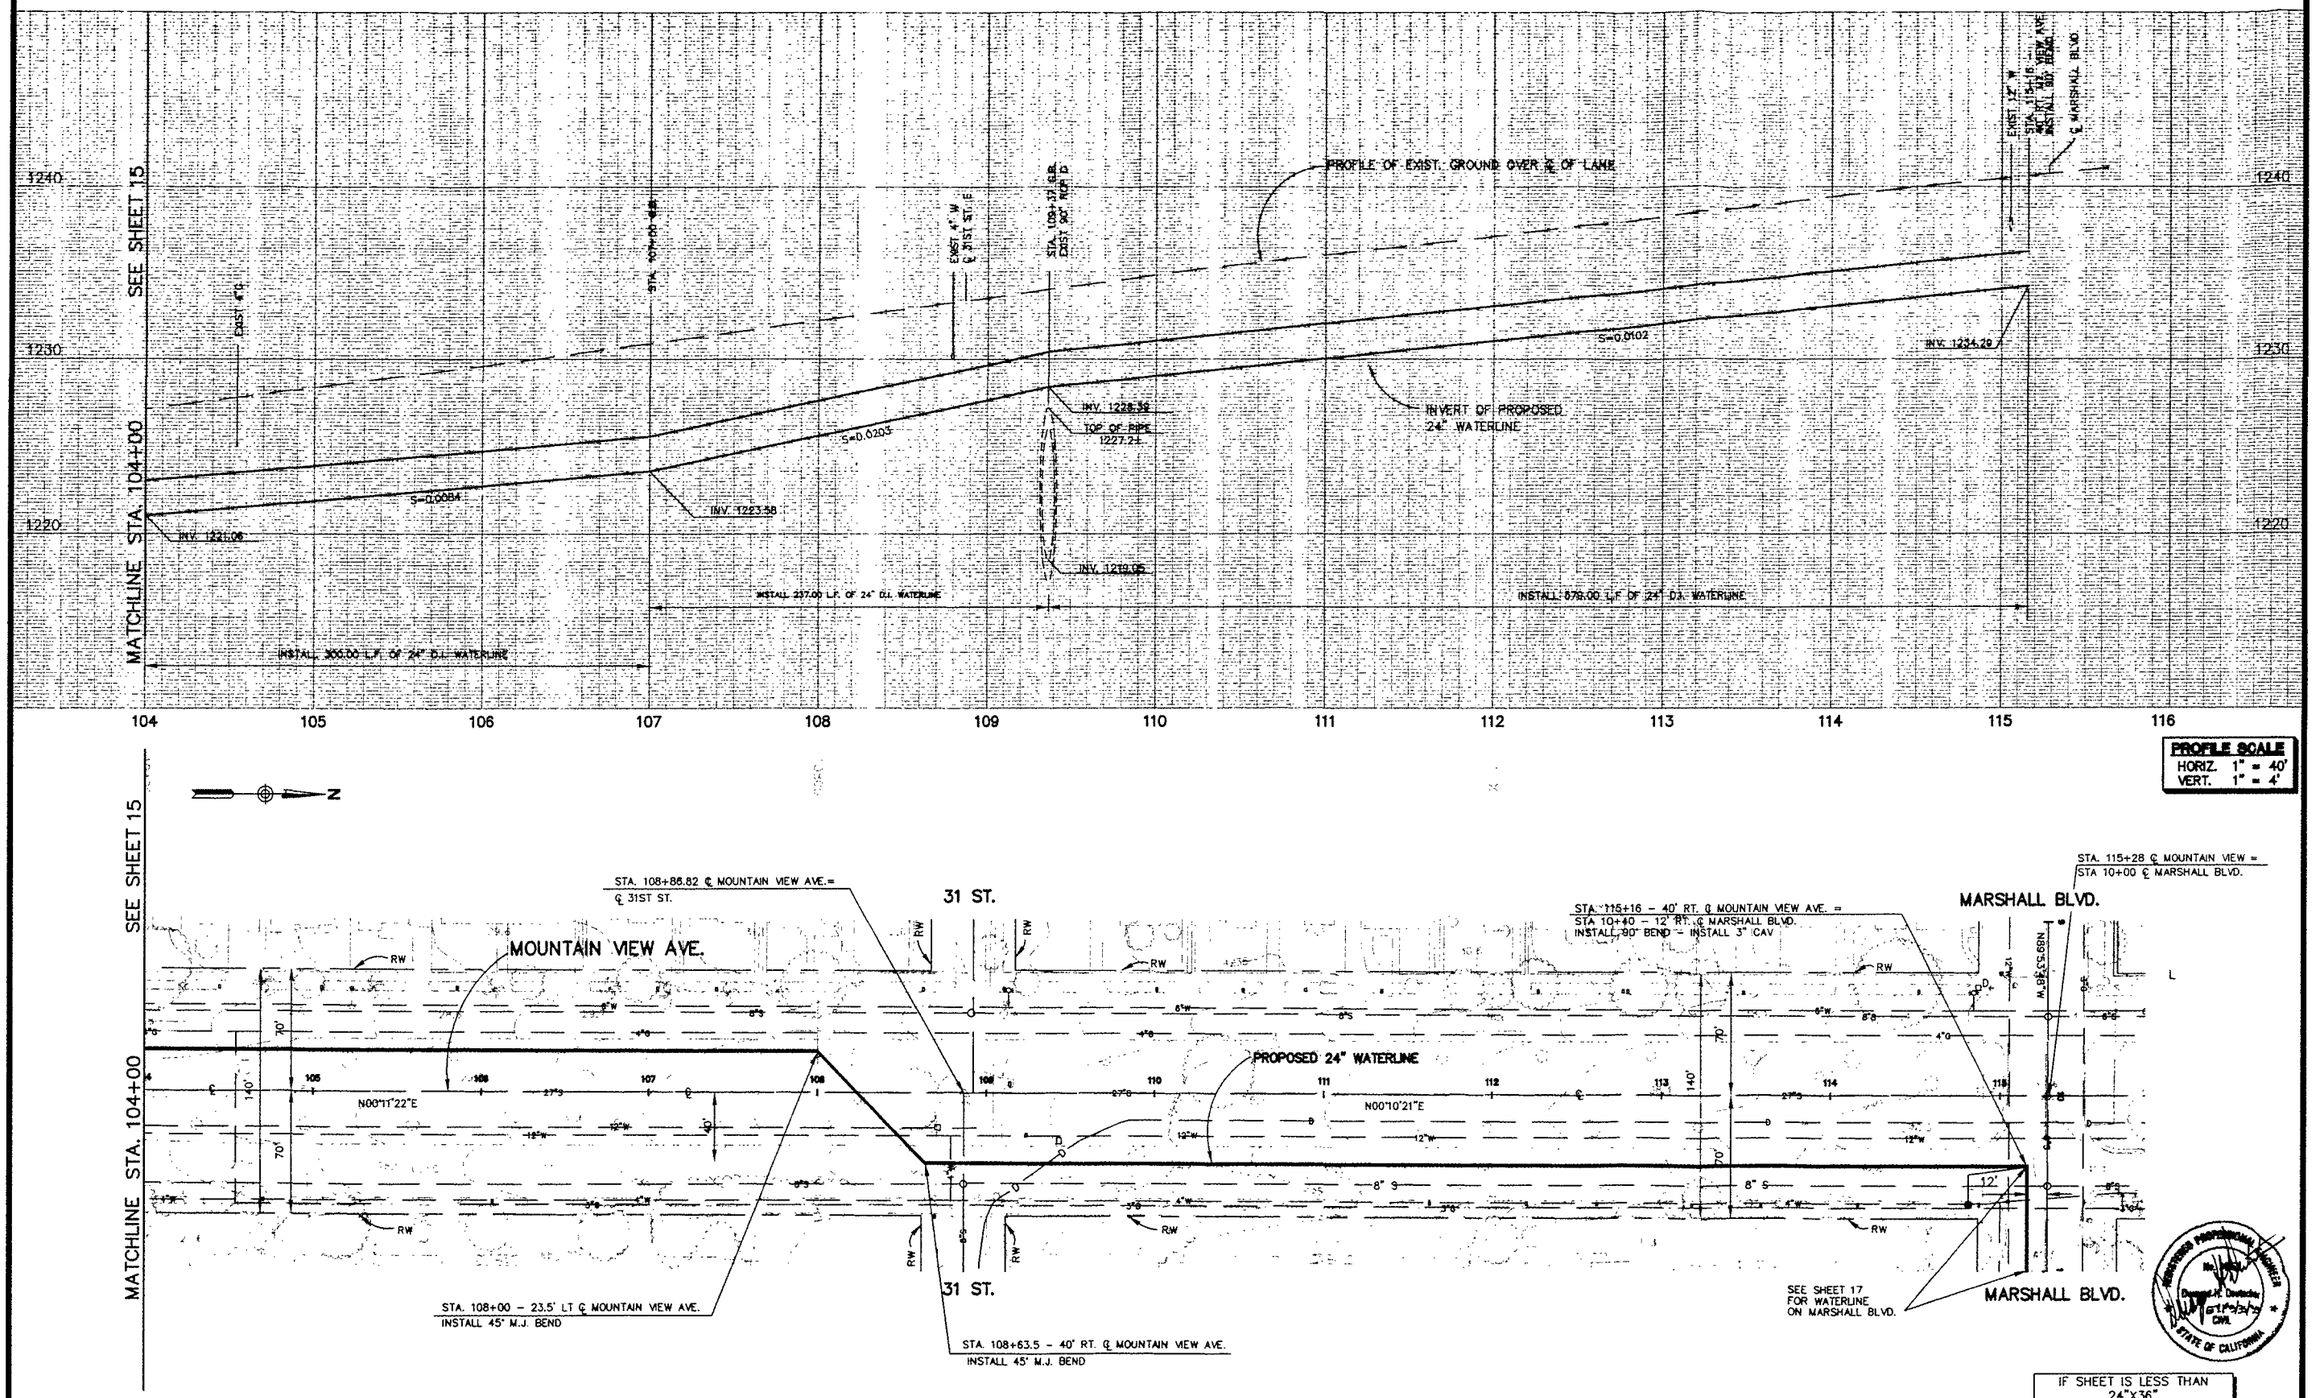

REV	DATE	DESCRIPTION	REV	DATE	DESCRIPTION

DESIGNED BY STL
DRAWN BY JW
CHECKED BY DHD

URS Consultants, Inc.
CONSULTING ENGINEERS
SAN BERNARDINO CALIFORNIA

JOB NO. 62370-60

NEWMARK OU REMEDIAL DESIGN
NEWMARK GROUNDWATER CONTAMINATION SUPERFUND SITE
SOUTH PLANT TRANSMISSION PIPELINE

PLAN AND PROFILE
MOUNTAIN VIEW AVE.
STA. 104+00 TO STA. 115+16

Scale:	Date:	Dwg. No.:
HORIZ: 1"=40' VERT: 1"=4'	SEPT 18, 1996	16

04/17/96

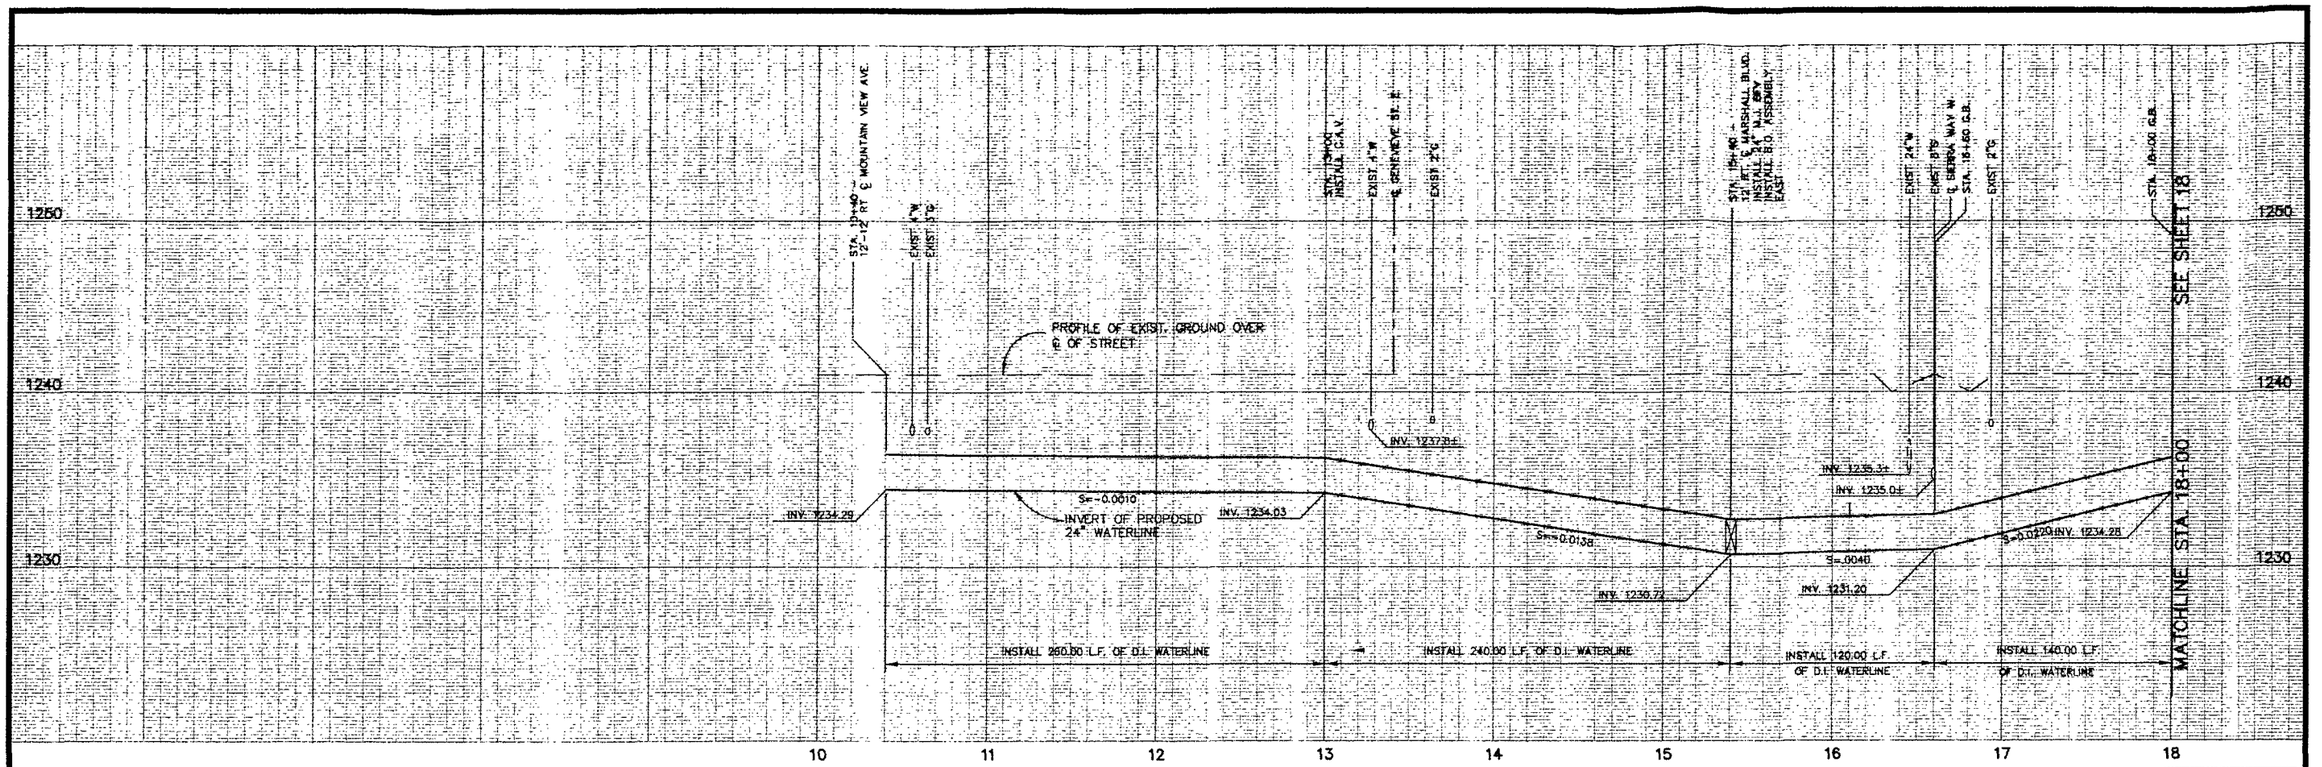

PROFILE SCALE
HORIZ. 1" = 40'
VERT. 1" = 4'

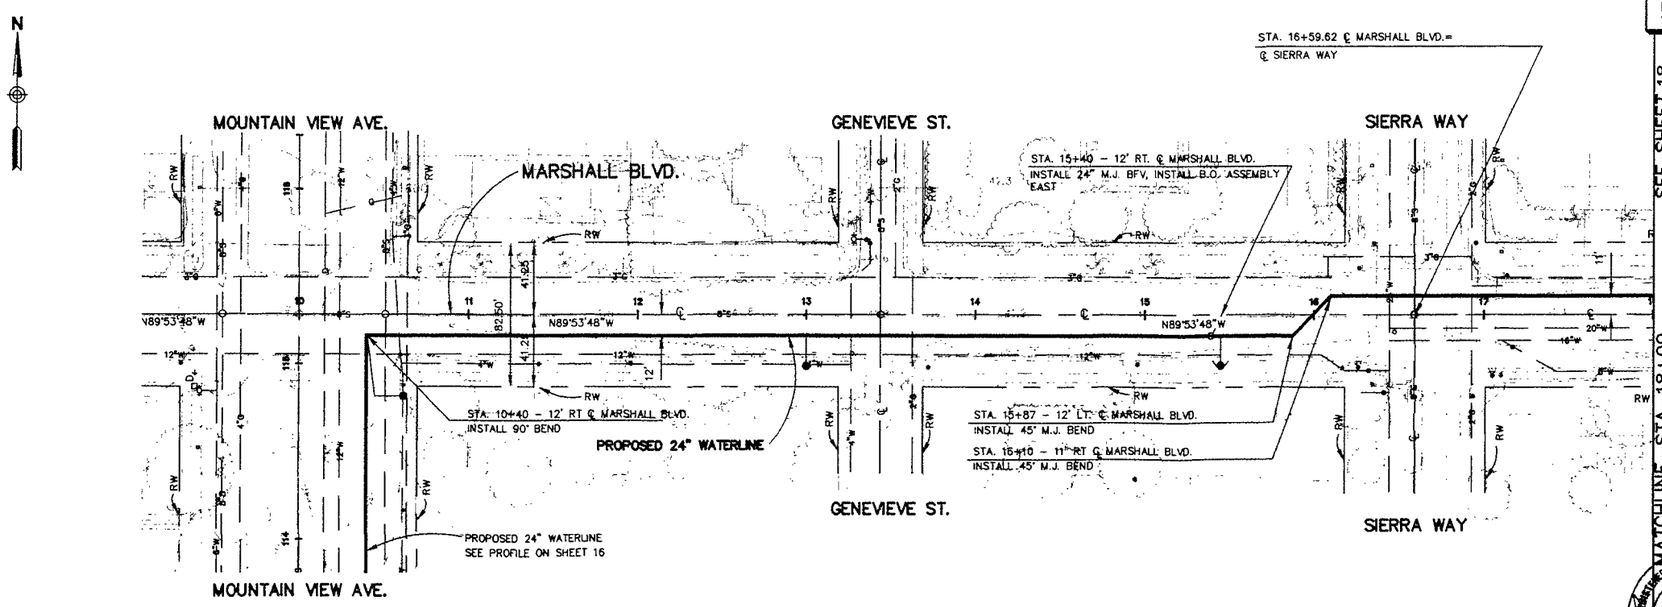

IF SHEET IS LESS THAN 24"X36" IT IS A REDUCED PRINT. SCALE REDUCED ACCORDINGLY.

REGISTERED PROFESSIONAL ENGINEER No. [illegible] Exp. 9/31/97 CIVIL STATE OF CALIFORNIA

REV	DATE	DESCRIPTION	REV	DATE	DESCRIPTION

DESIGNED BY STL
DRAWN BY JW
CHECKED BY DHD

URS Consultants, Inc.
CONSULTING ENGINEERS
SAN BERNARDINO CALIFORNIA

JOB NO. 62370-60

NEWMARK OU REMEDIAL DESIGN
NEWMARK GROUNDWATER CONTAMINATION SUPERFUND SITE
SOUTH PLANT TRANSMISSION PIPELINE

PLAN AND PROFILE
MARSHALL BLVD.
STA. 10+00 TO STA. 18+00

Scale:	Date:	Dwg. No.:
HORIZ. 1"=40' VERT. 1"=4'	SEPT 18, 1996	17

04/17/96

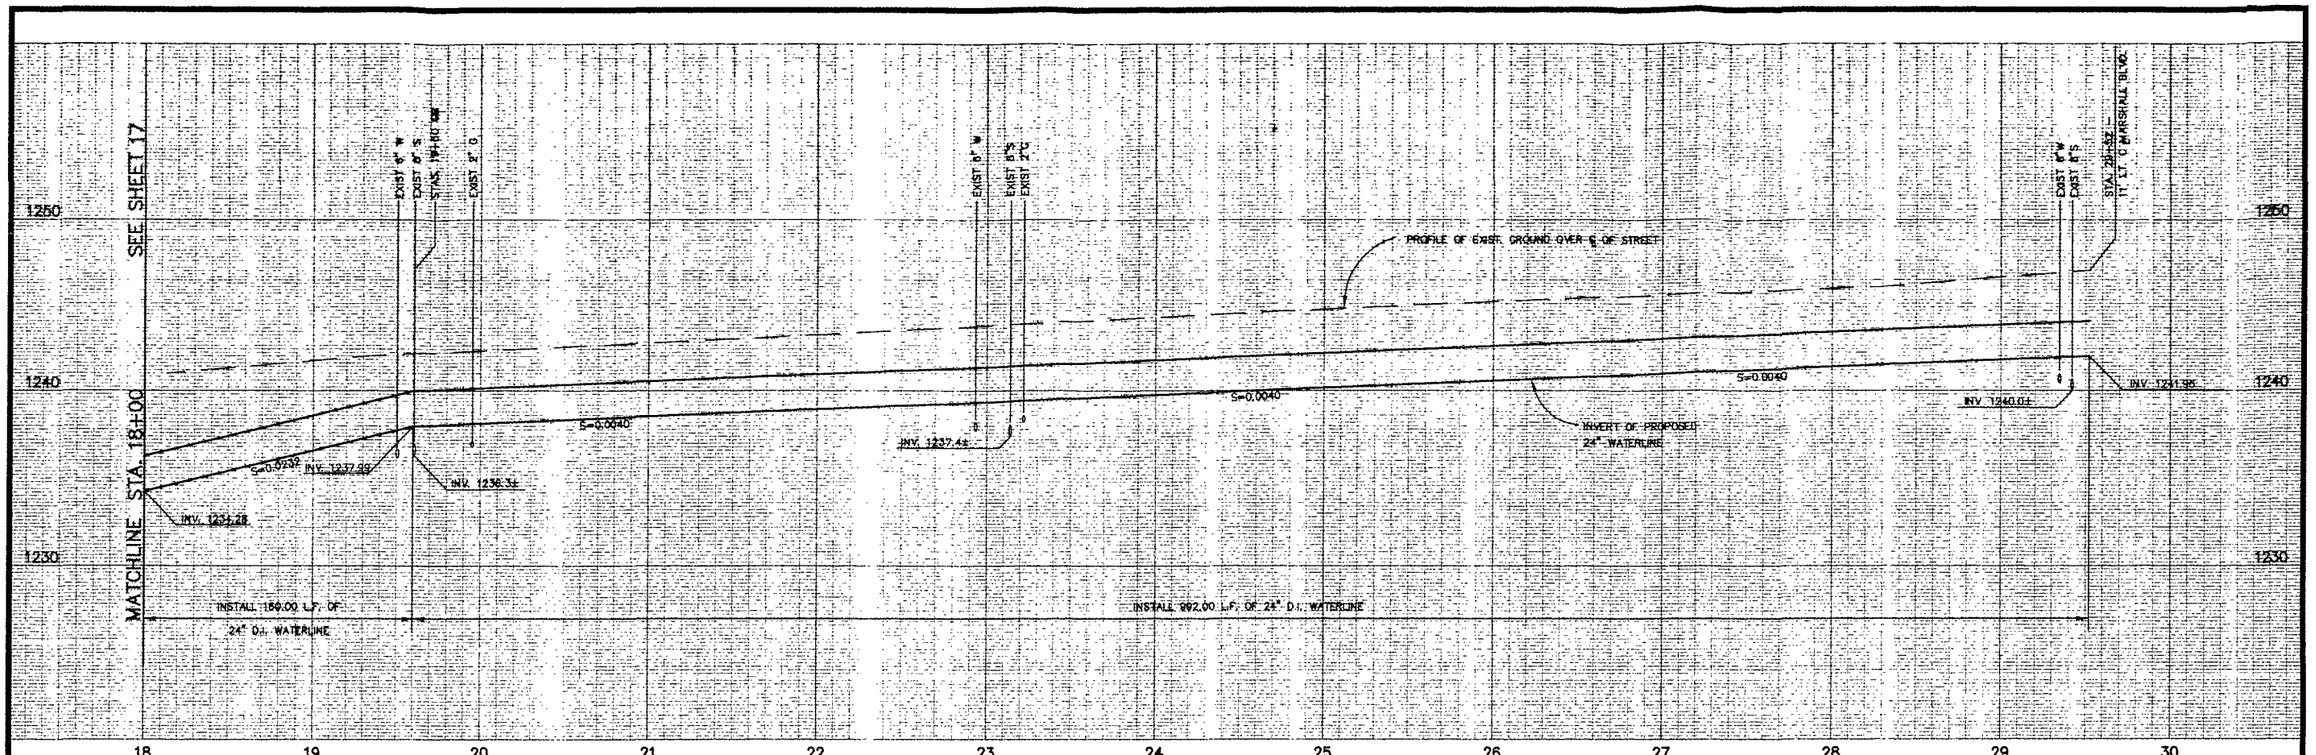

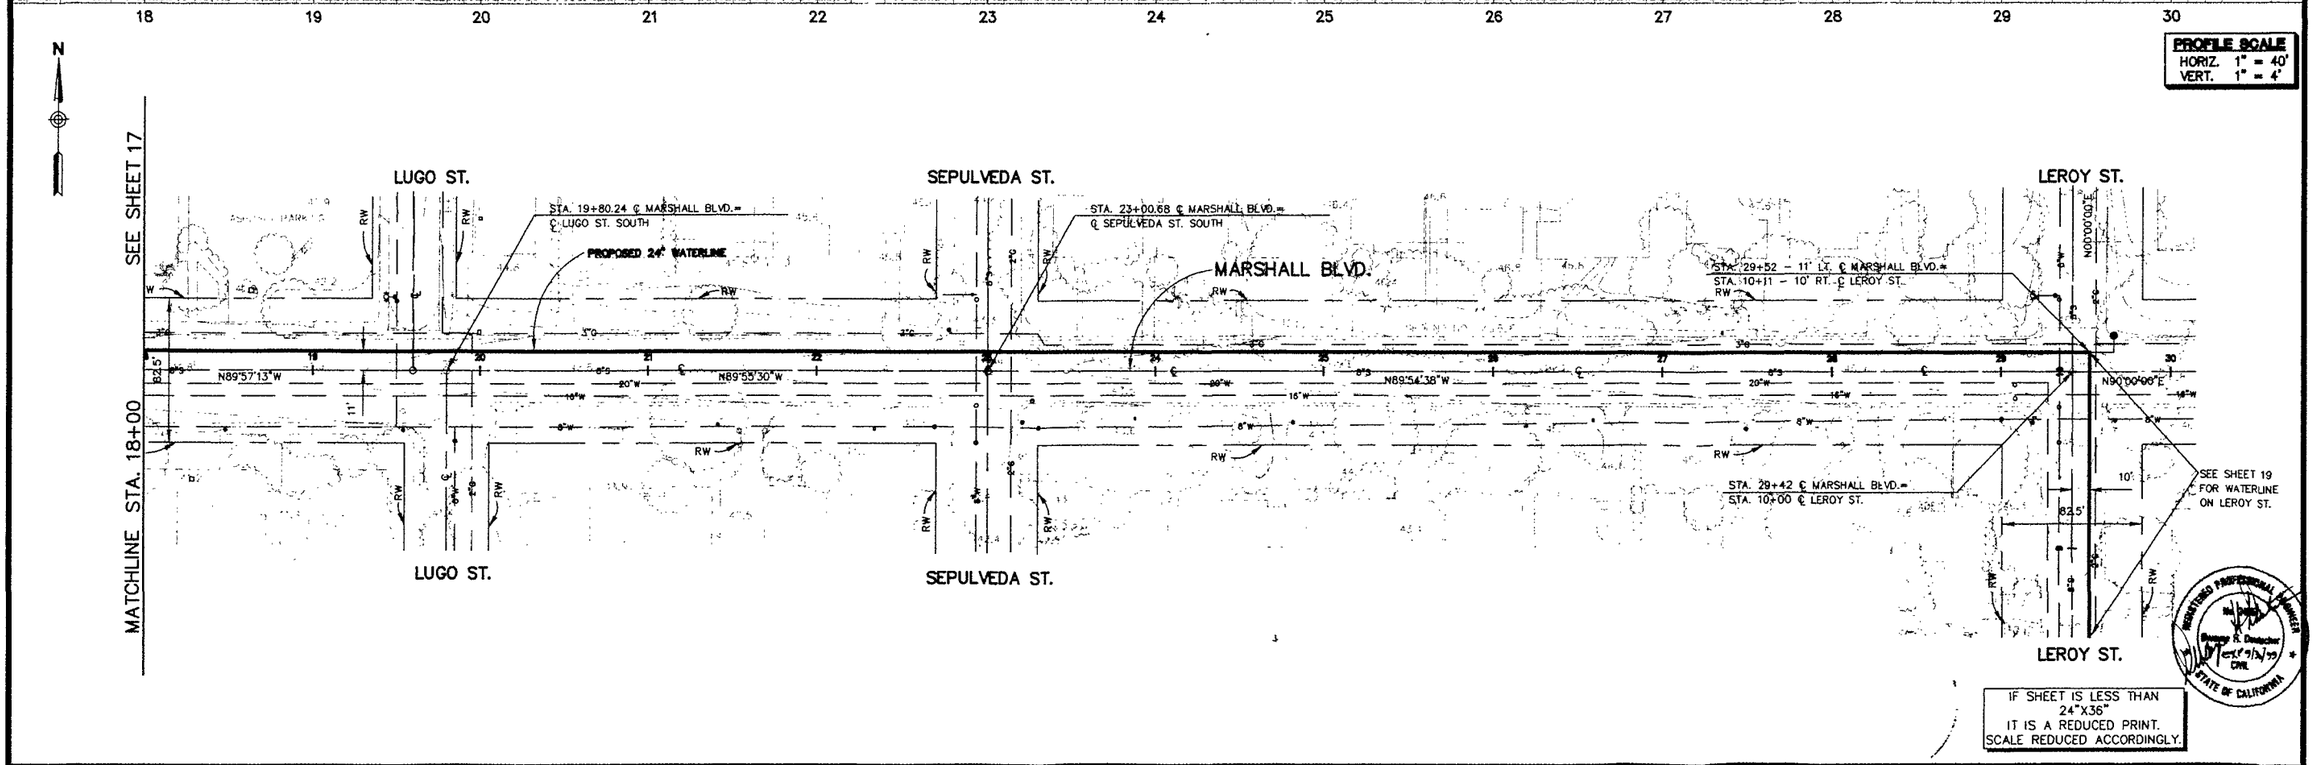

PROFILE SCALE
HORIZ. 1" = 40'
VERT. 1" = 4'

REGISTERED PROFESSIONAL ENGINEER — Shawn R. Dandachar — CIVIL — STATE OF CALIFORNIA

IF SHEET IS LESS THAN 24"X36" IT IS A REDUCED PRINT. SCALE REDUCED ACCORDINGLY.

REV	DATE	DESCRIPTION	REV	DATE	DESCRIPTION

DESIGNED BY STL
DRAWN BY JW
CHECKED BY DHD

URS Consultants, Inc.
CONSULTING ENGINEERS
SAN BERNARDINO CALIFORNIA

JOB NO. 62370-60

NEWMARK OU REMEDIAL DESIGN
NEWMARK GROUNDWATER CONTAMINATION SUPERFUND SITE
SOUTH PLANT TRANSMISSION PIPELINE

PLAN AND PROFILE
MARSHALL BLVD.
STA. 18+00 TO STA. 29+52

Scale:	Date:	Dwg. No.
HORIZ: 1"=40' VERT: 1"=4'	SEPT 18, 1996	18

03/28/96