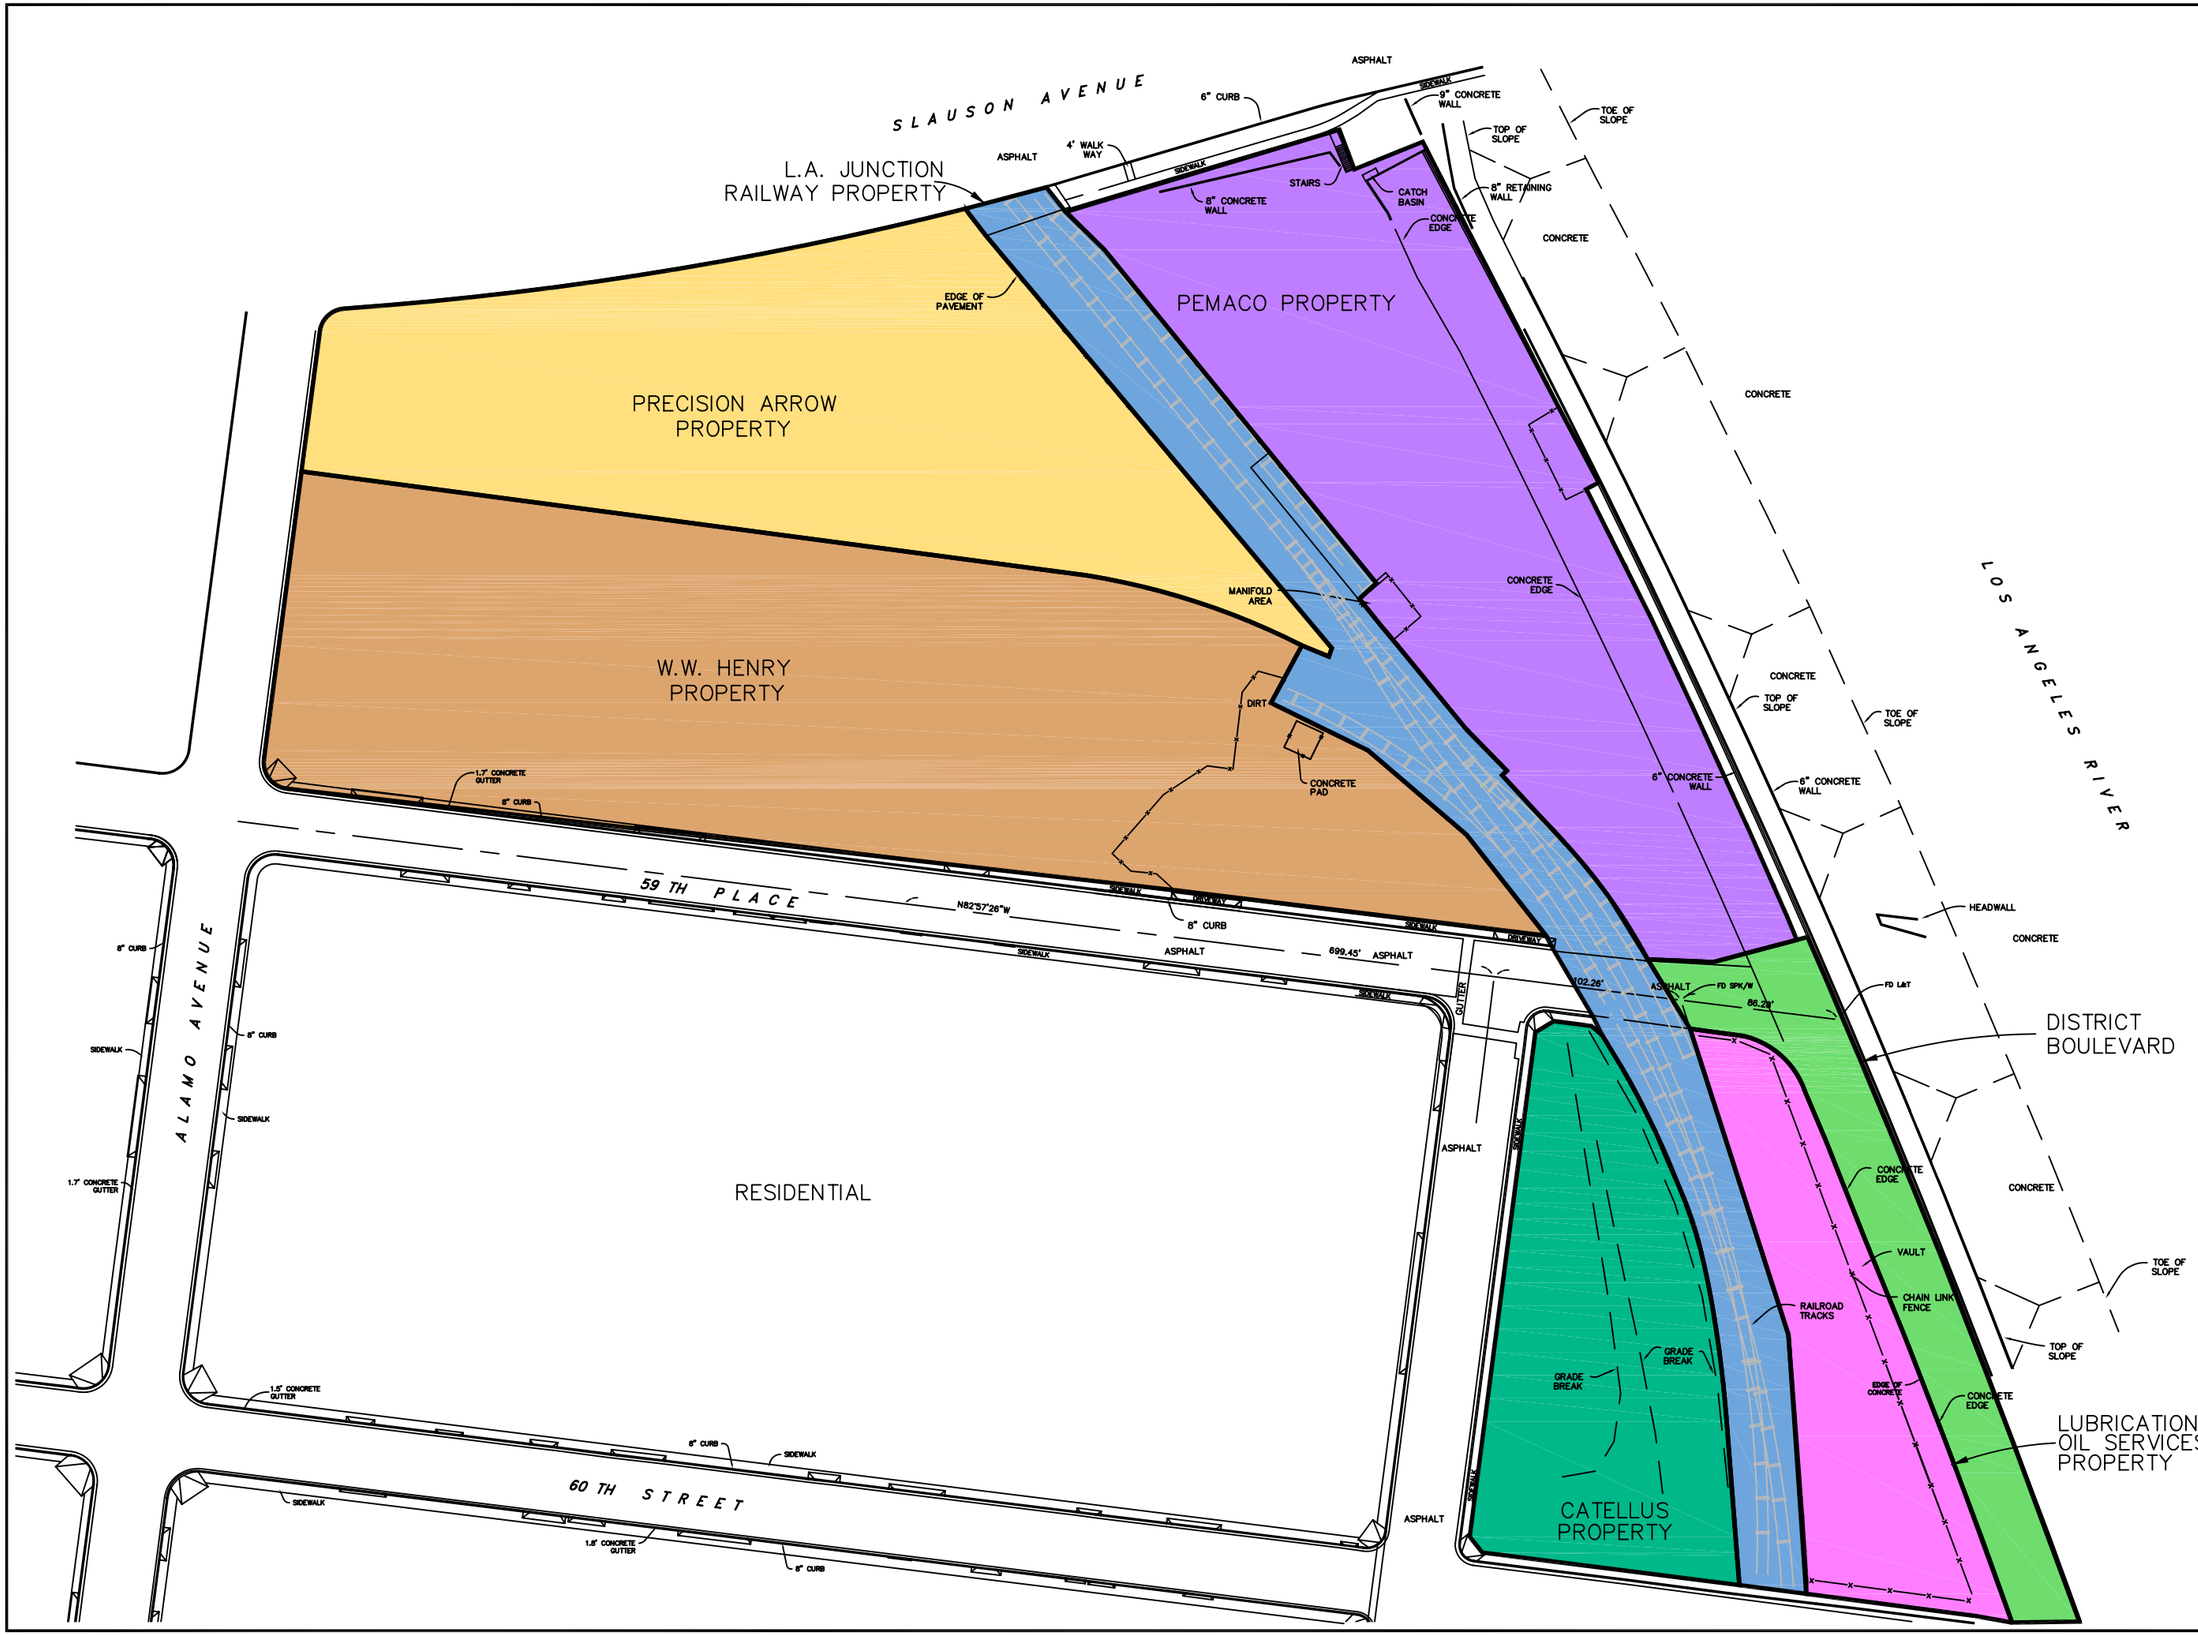
SLAUSON AVENUE
ASPHALT
6" CURB
SIDEWALK
9" CONCRETE WALL
TOE OF SLOPE
TOP OF SLOPE
L.A. JUNCTION RAILWAY PROPERTY
ASPHALT
4' WALK WAY
SIDEWALK
STAIRS
CATCH BASIN
8" RETAINING WALL
8" CONCRETE WALL
CONCRETE EDGE
CONCRETE
EDGE OF PAVEMENT
PEMACO PROPERTY
PRECISION ARROW PROPERTY
CONCRETE
MANIFOLD AREA
CONCRETE EDGE
W.W. HENRY PROPERTY
CONCRETE
TOP OF SLOPE
TOE OF SLOPE
DIRT
CONCRETE PAD
6" CONCRETE WALL
6" CONCRETE WALL
LOS ANGELES RIVER
1.7' CONCRETE GUTTER
8" CURB
59 TH PLACE
N82°57'26"W
8" CURB
SIDEWALK
ASPHALT
699.45'
ASPHALT
HEADWALL
CONCRETE
102.26'
ASPHALT
FD SPK/W
86.29'
FD L&T
DISTRICT BOULEVARD
ALAMO AVENUE
8" CURB
SIDEWALK
8" CURB
SIDEWALK
1.7' CONCRETE GUTTER
GUTTER
ASPHALT
RESIDENTIAL
CONCRETE EDGE
CONCRETE
VAULT
CHAIN LINK FENCE
TOE OF SLOPE
RAILROAD TRACKS
TOP OF SLOPE
GRADE BREAK
GRADE BREAK
EDGE OF CONCRETE
CONCRETE EDGE
LUBRICATIONS OIL SERVICES PROPERTY
1.5' CONCRETE GUTTER
8" CURB
SIDEWALK
60 TH STREET
SIDEWALK
1.5' CONCRETE GUTTER
8" CURB
ASPHALT
CATELLUS PROPERTY
LEGEND
0 40 80
APPROXIMATE SCALE IN FEET
DATE: 9/10/2002
FILE NAME: PEM-MRP.DWG
APPROVED BY:
MAYWOOD RIVERFRONT PARK BOUNDARY (PEMACO AND ADJACENT PROPERTIES)
PEMACO SUPERFUND SITE
5050 EAST SLAUSON AVENUE
MAYWOOD, CALIFORNIA
TN&A T N & Associates, Inc.
Engineering and Science
FIGURE
2