Attachment 3
Field and Analytical Data

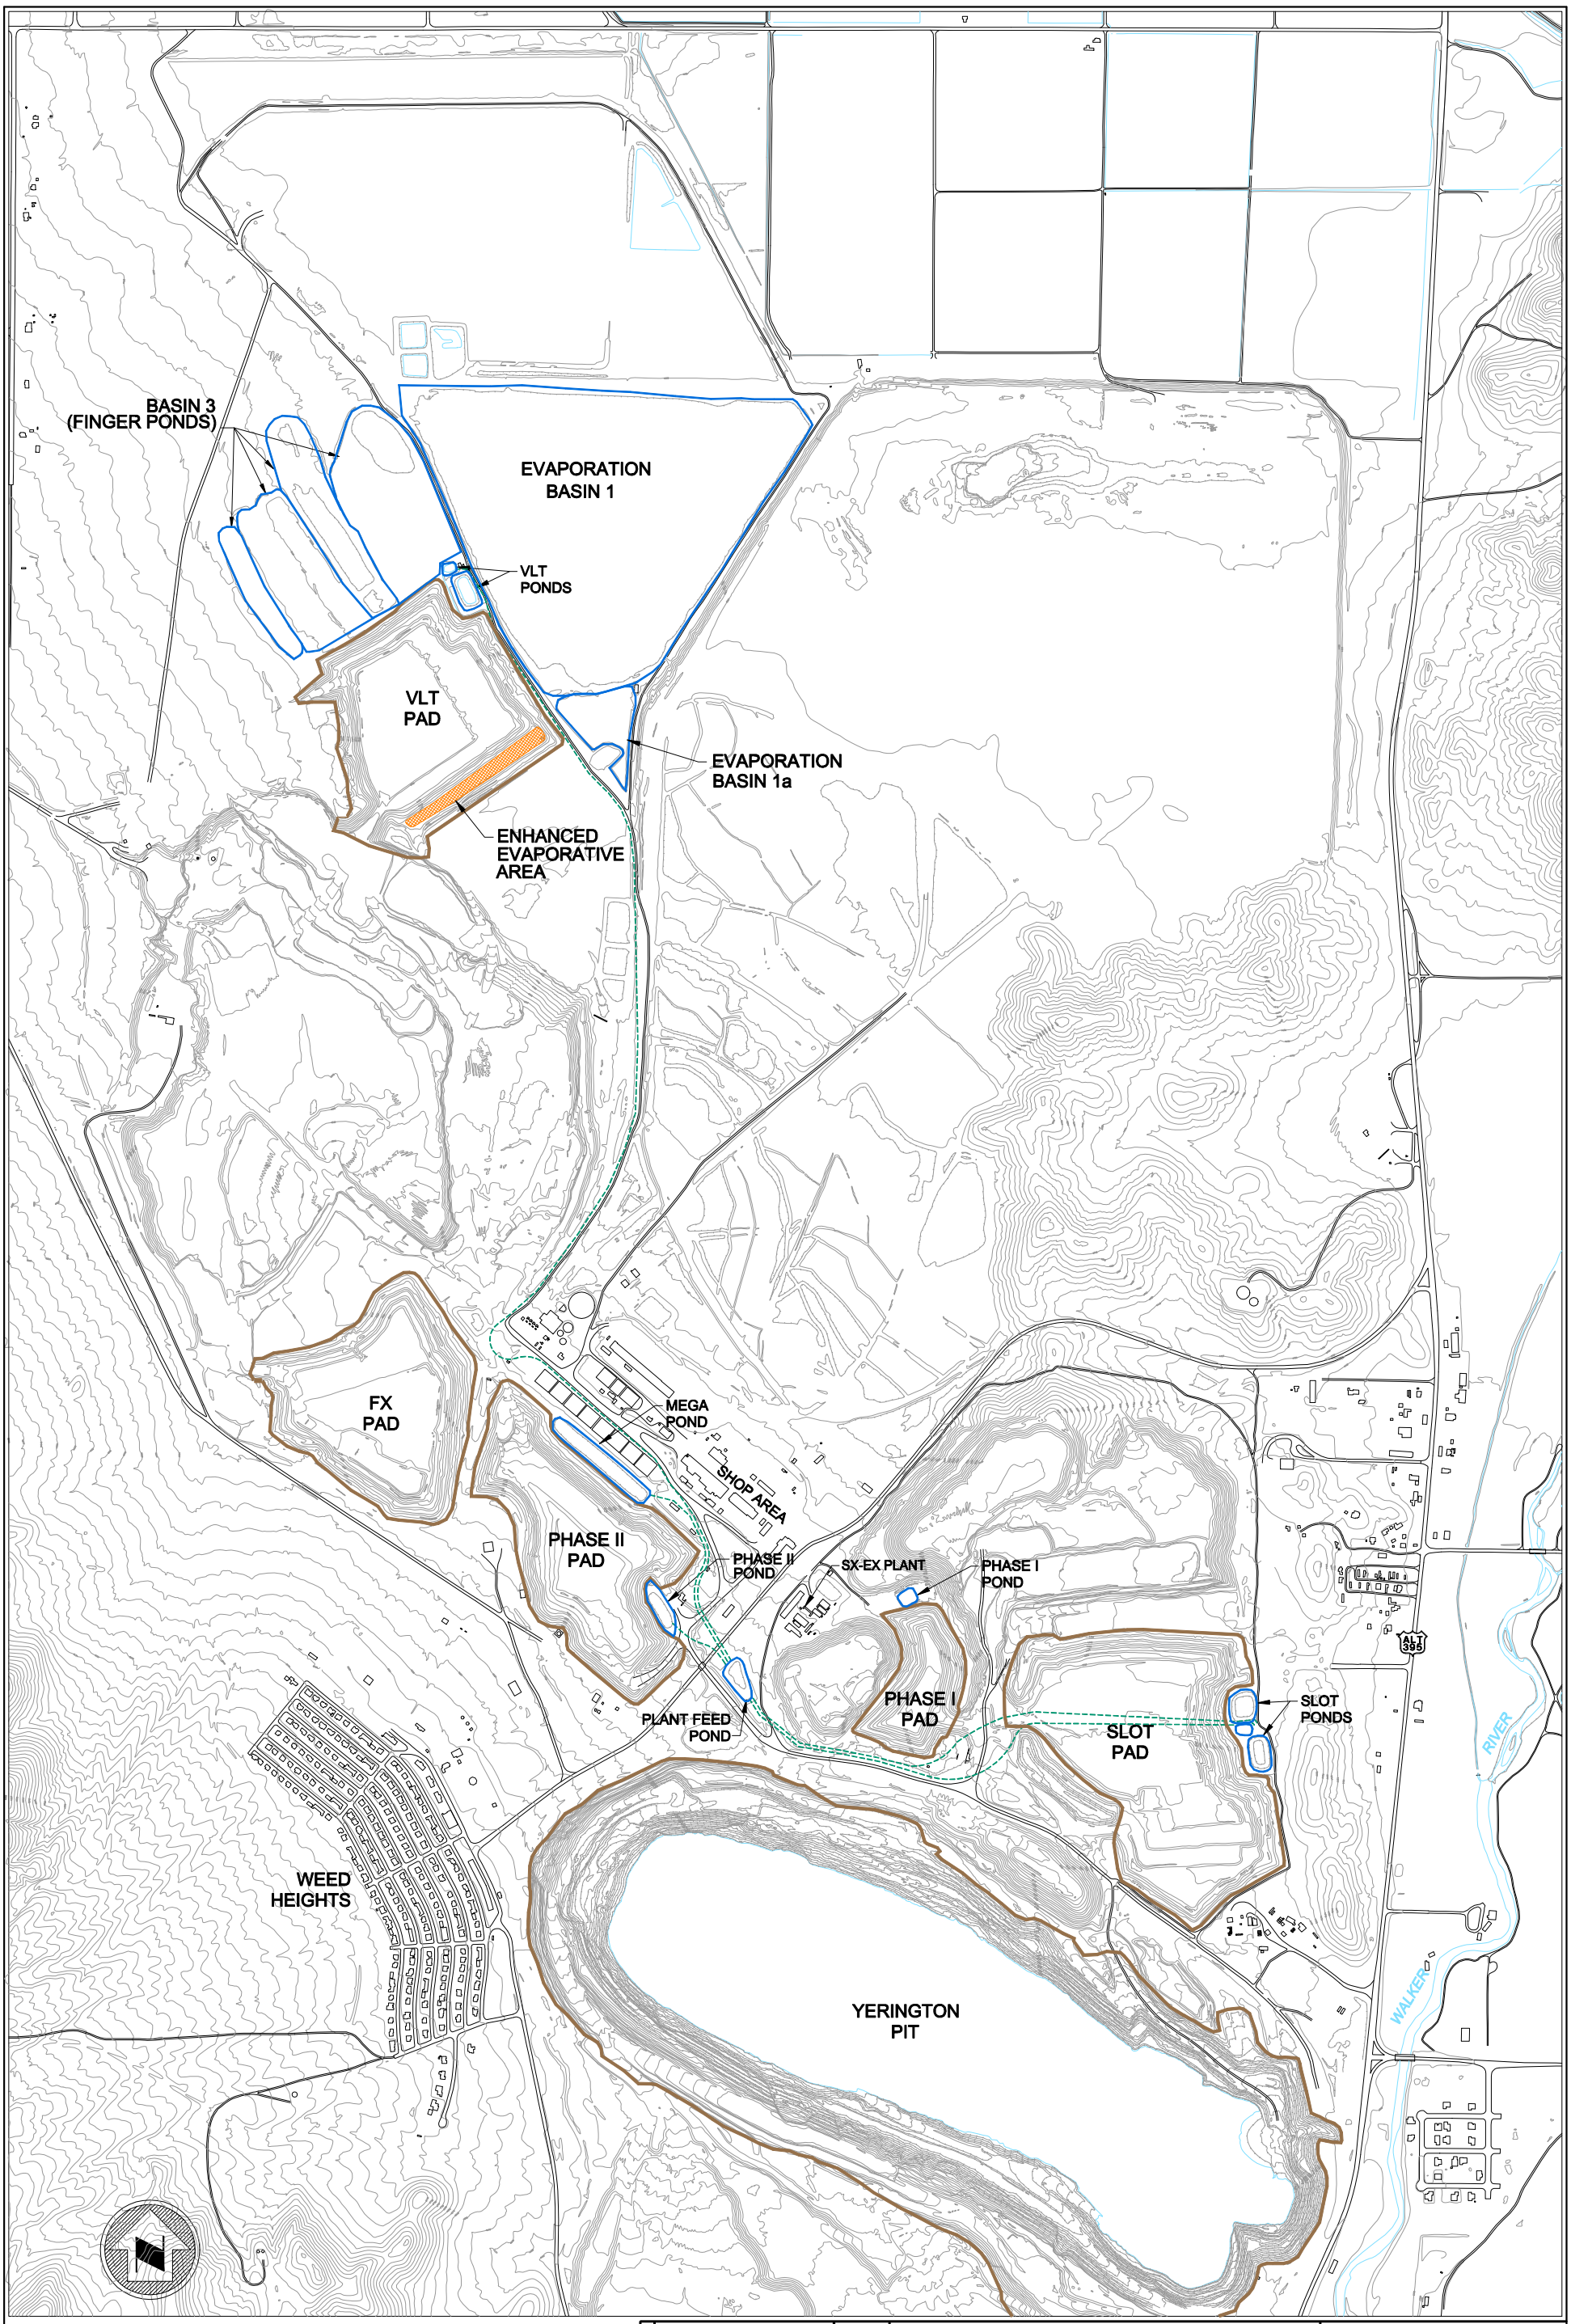

REFERENCE	DESIGNED	ENG	4/03
	DRAWN	draft	4/03
	CHECKED		
	APPROVED		
REVISIONS	No.	DESCRIPTION	DATE

FIGURE 1

YERINGTON EMAR

SITE FACILITIES

PREPARED BY:

SRK Consulting
Engineers and Scientists

SCALE: 1"= 1200'	REVISION
JOB NO. 113922 DWG NAME 113922-102	A

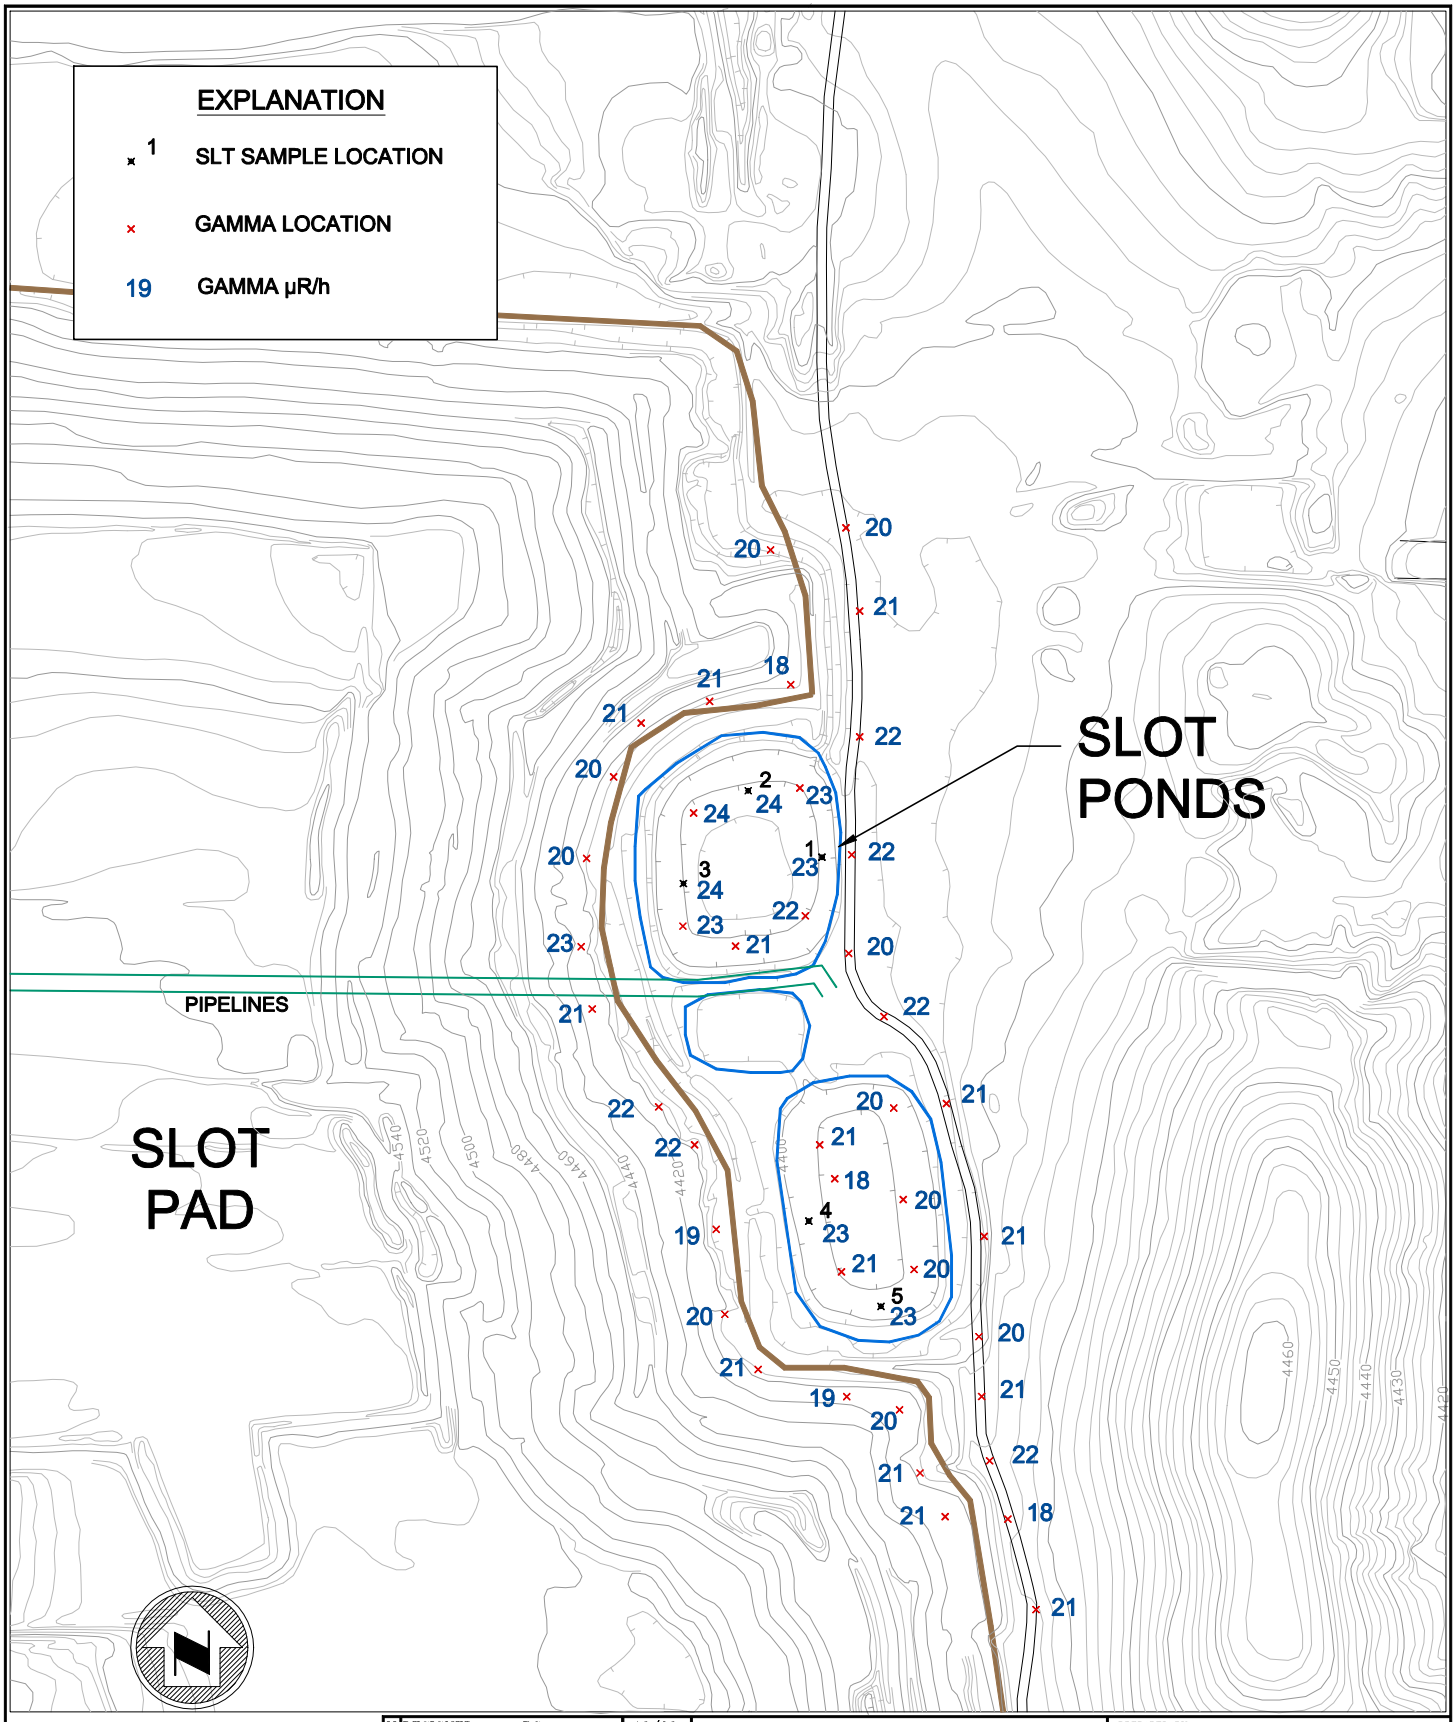

REFERENCE			
	DESIGNED	RG	12/03
	DRAWN	dftg	12/03
	CHECKED		
	APPROVED		

REVISIONS	No.	DESCRIPTION	DATE

FIGURE 2

NDEP
YERINGTON EMAR

SLOT PONDS
RECONNAISSANCE LEVEL
RADIATION SURVEY

PREPARED BY:
SRK Consulting
Engineers and Scientists

SCALE: 1"=200'
REVISION: A

JOB NO. 113922
DWG NAME 113922-202

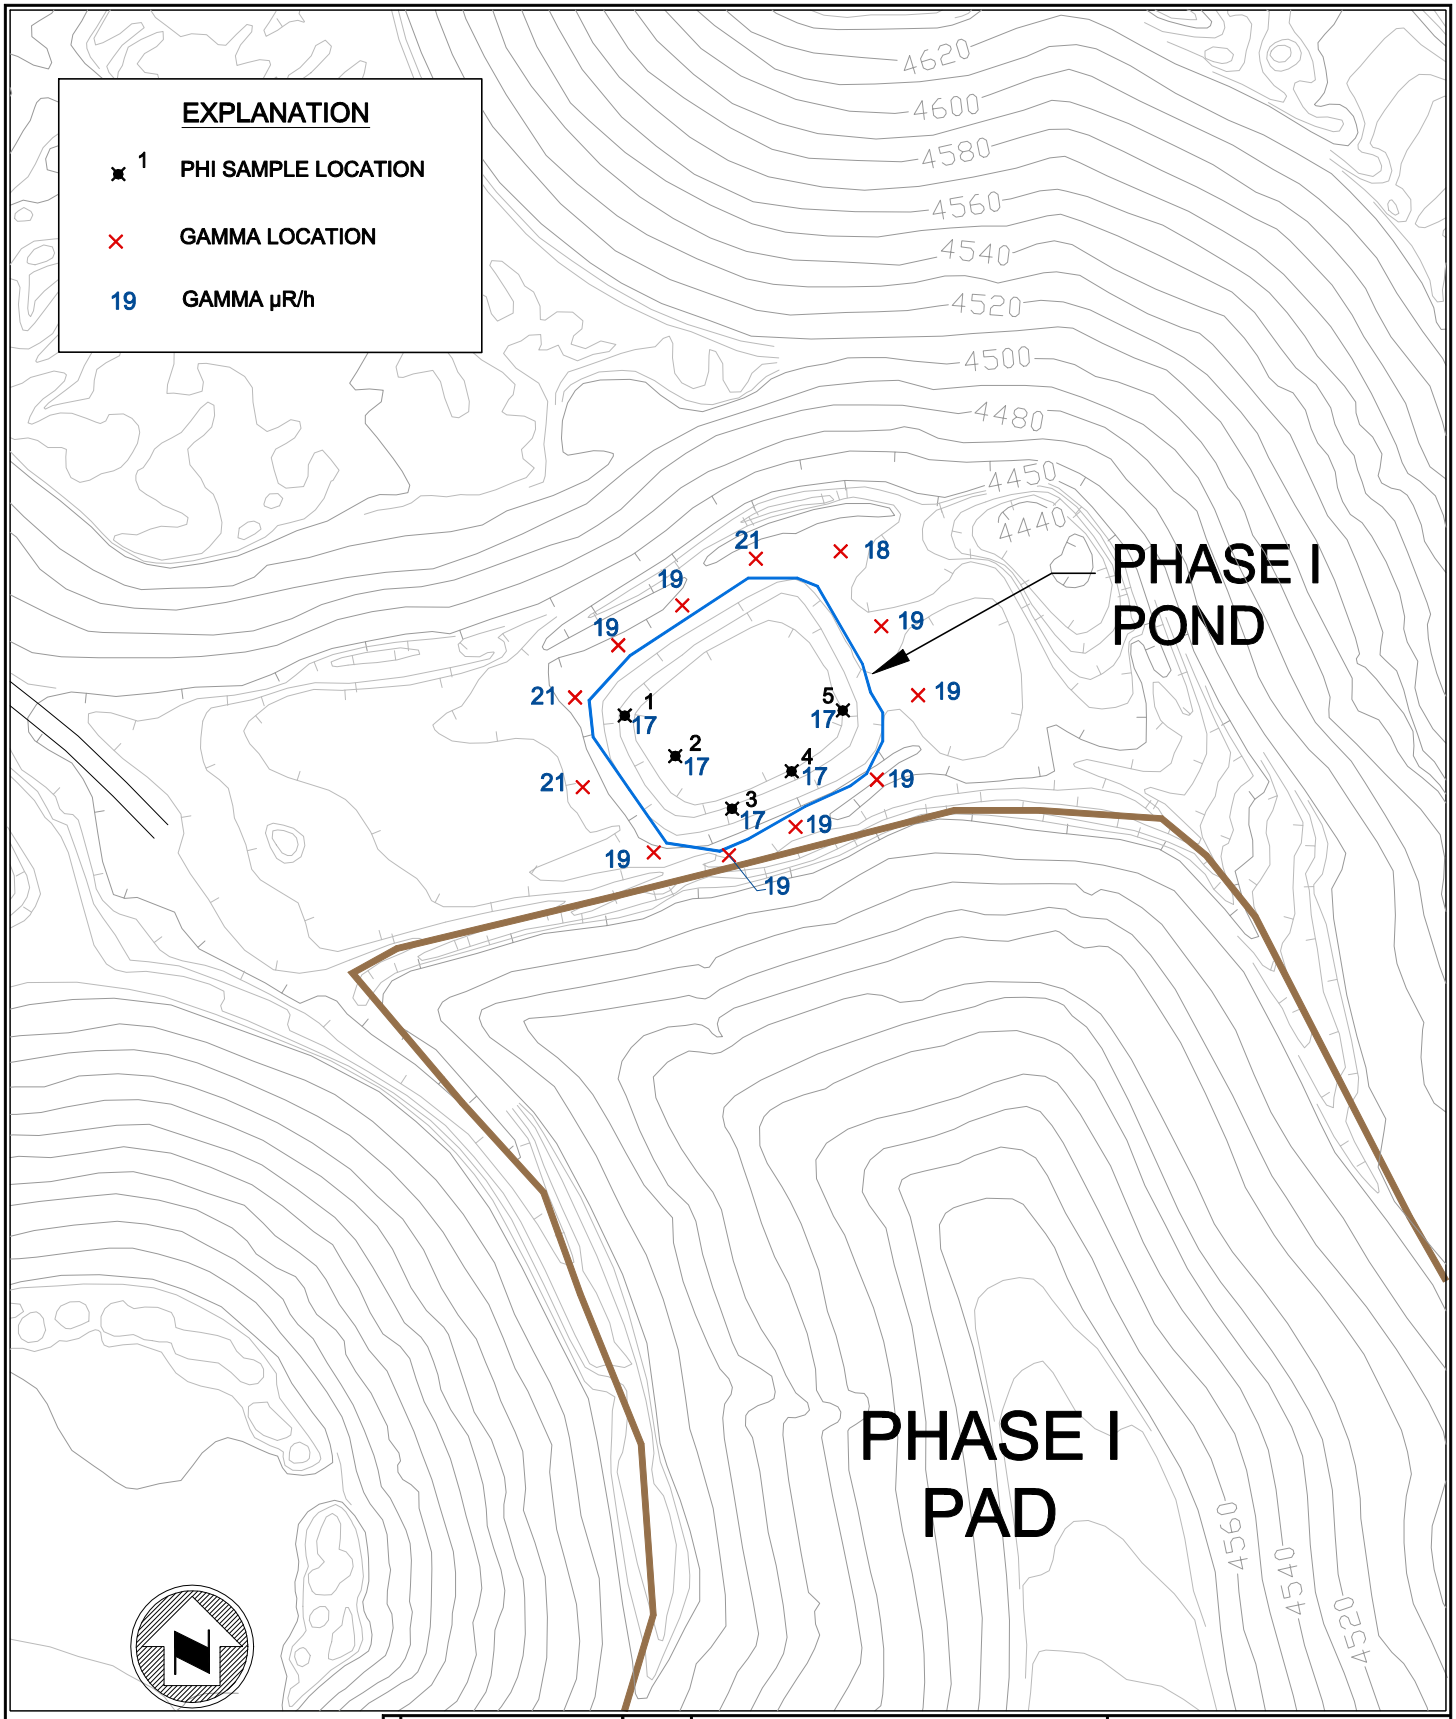

REFERENCE	DESIGNED RG	12/03
	DRAWN dftg	12/03
	CHECKED	
	APPROVED	
REVISIONS	No. DESCRIPTION	DATE

FIGURE 3

NDEP
YERINGTON EMAR

PHASE I POND
RECONNAISSANCE LEVEL
RADIATION SURVEY

PREPARED BY:
SRK Consulting
Engineers and Scientists

SCALE: 1"=100'
REVISION A

JOB NO. 113922
DWG NAME 113922-203

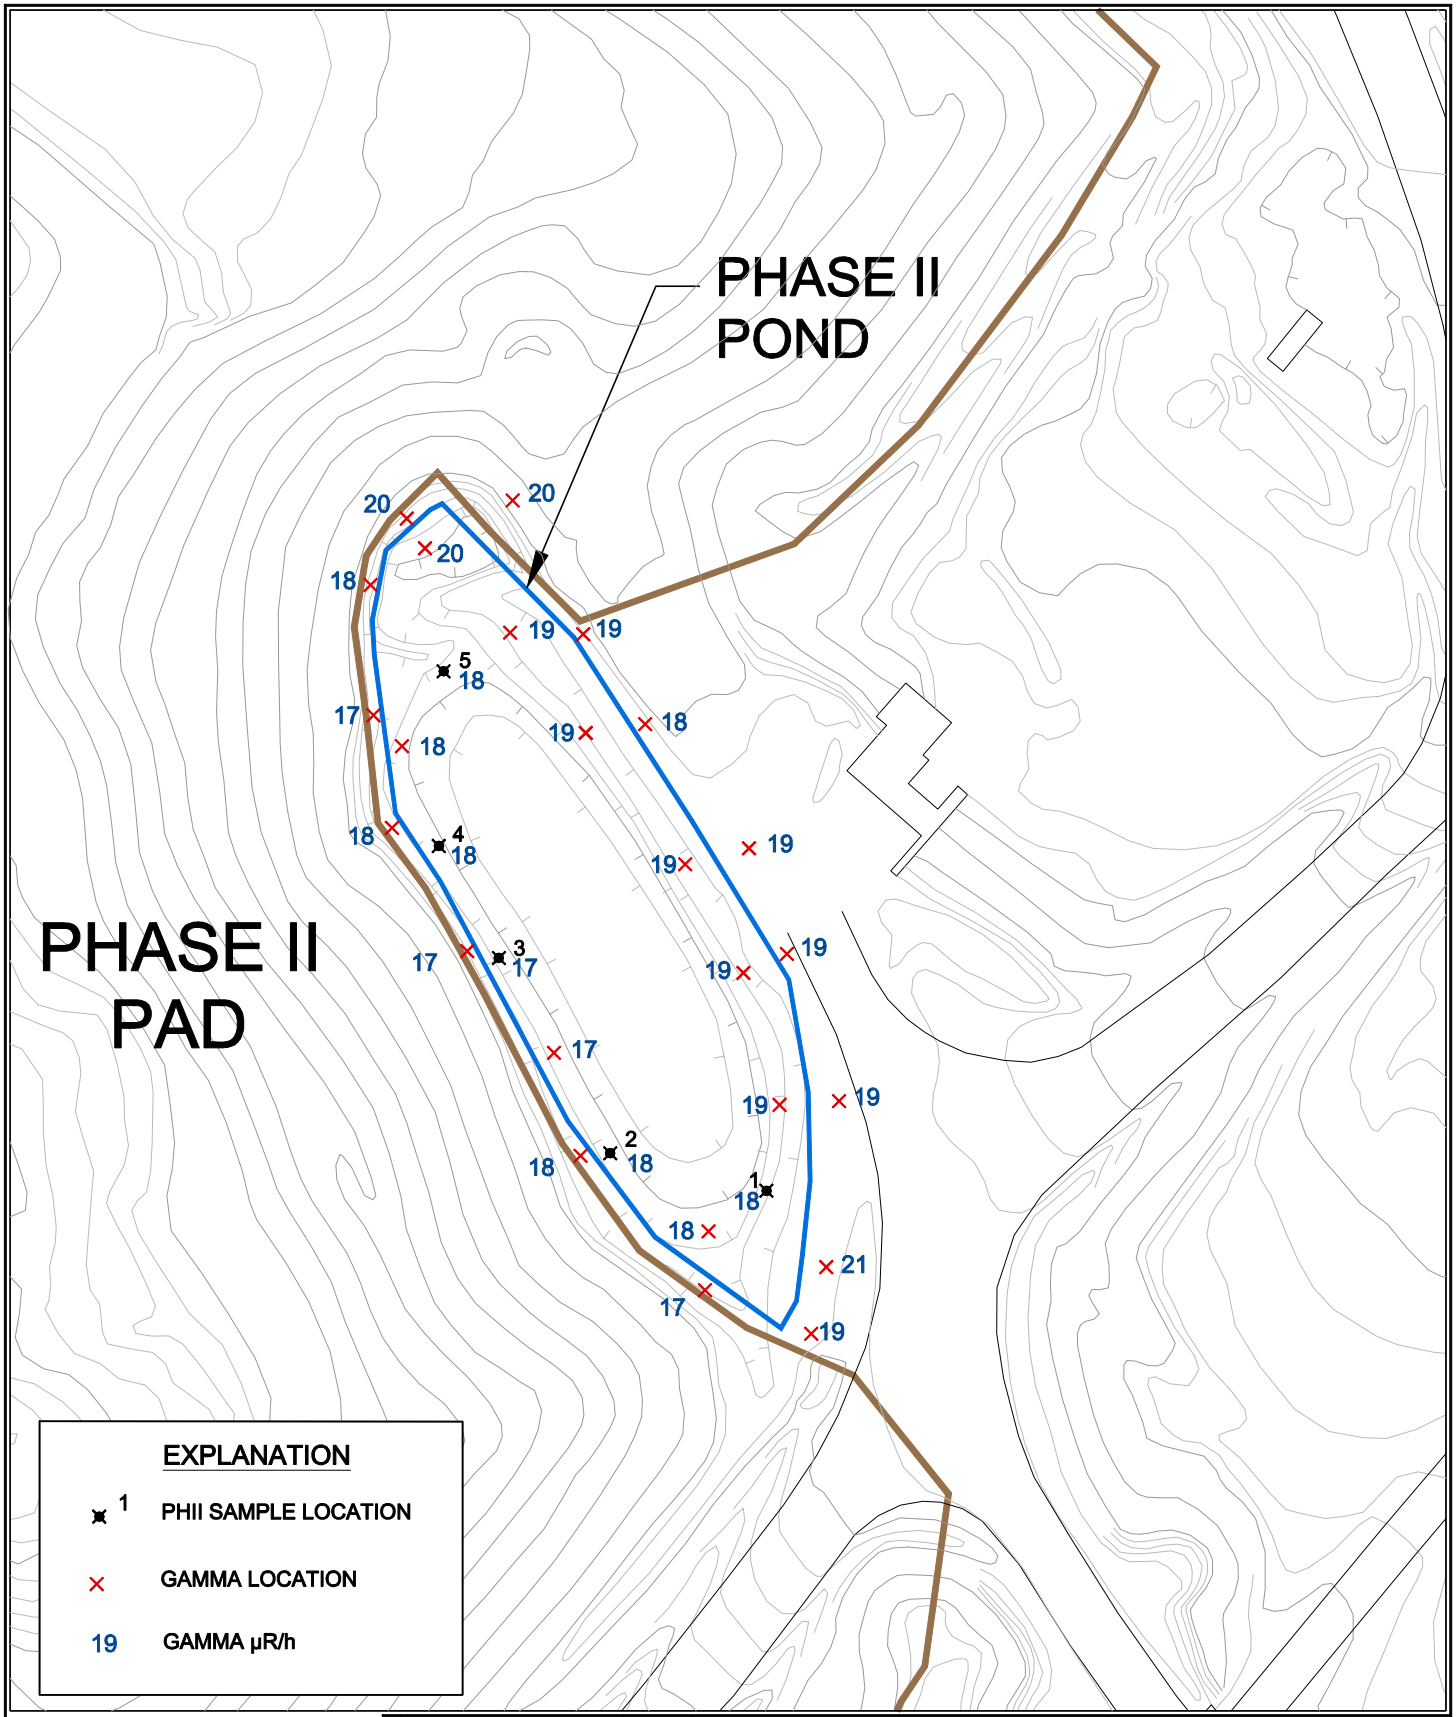

0 50 100
FEET

REFERENCE			
	DESIGNED	RG	12/03
	DRAWN	dftg	12/03
	CHECKED		
	APPROVED		

REVISIONS	No.	DESCRIPTION	DATE

FIGURE 4

NDEP
YERINGTON EMAR

PHASE II POND
RECONNAISSANCE LEVEL
RADIATION SURVEY

PREPARED BY:
SRK Consulting
Engineers and Scientists

SCALE: 1"=100'
REVISION

JOB NO. 113922
DWG NAME 113922-204

A