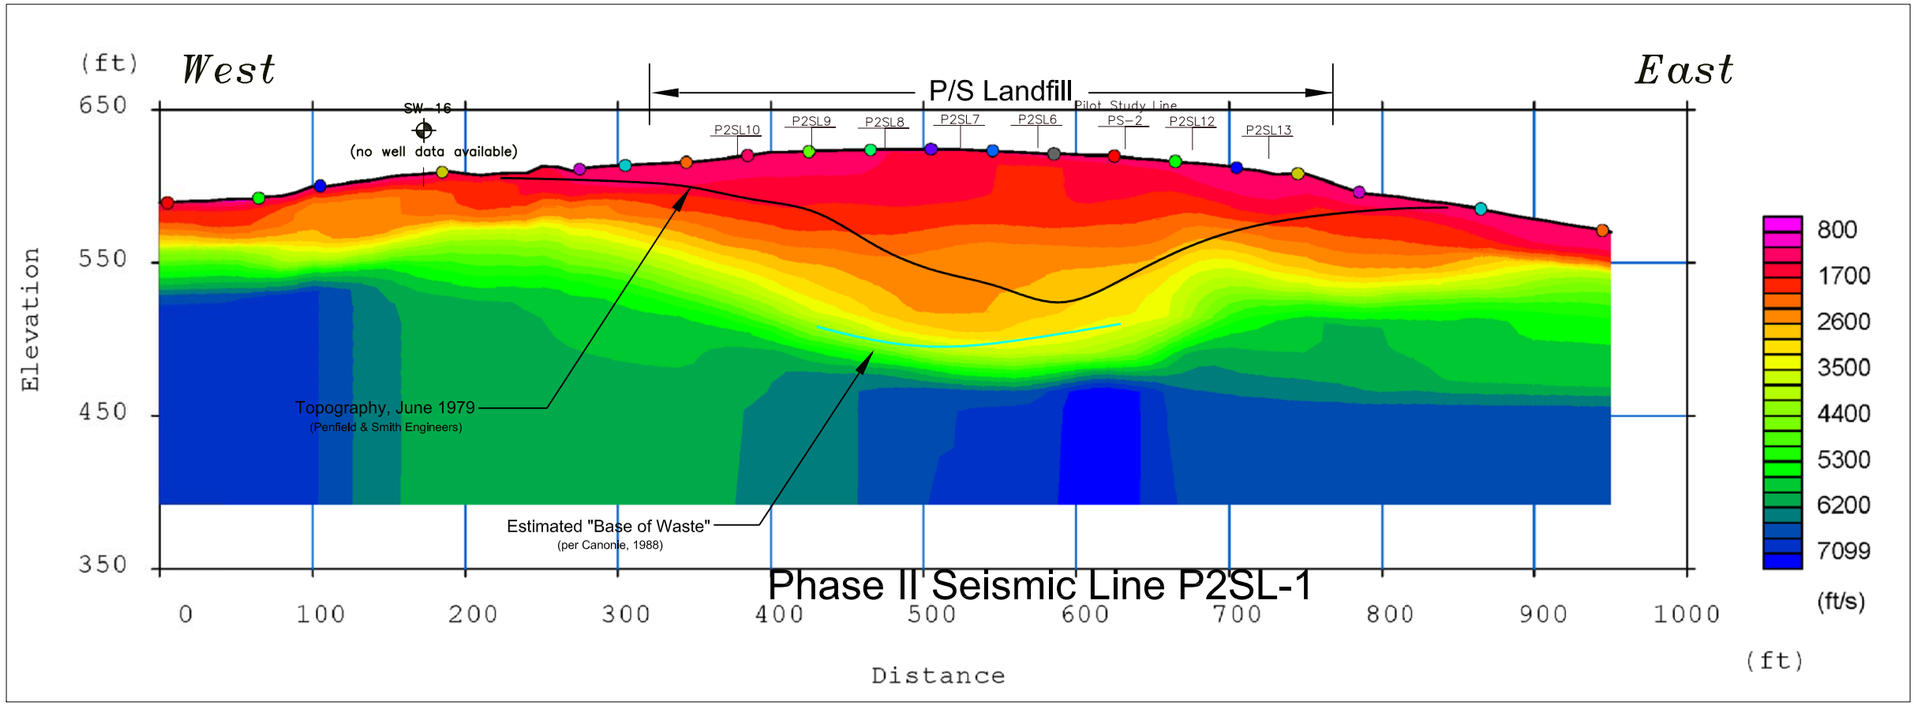

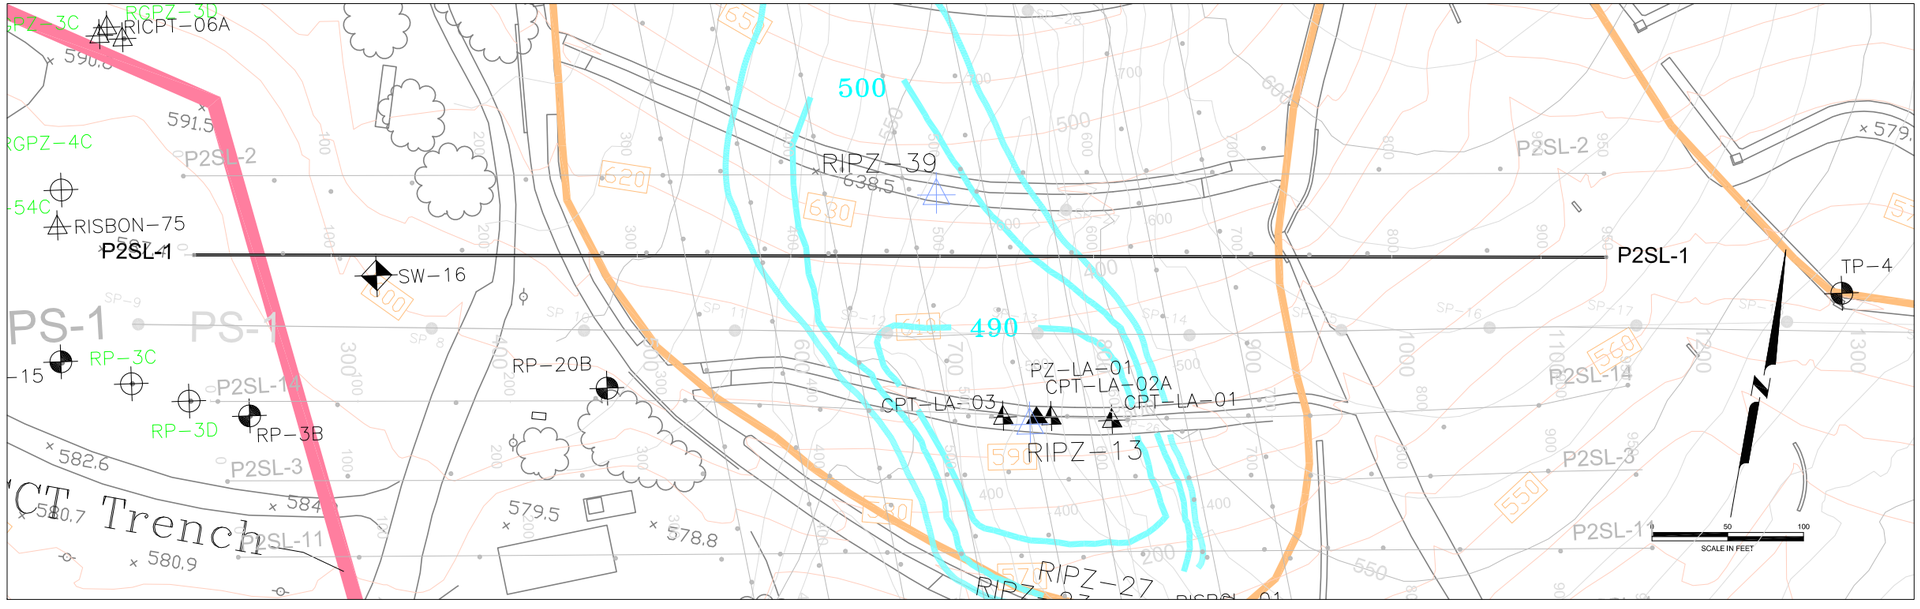

Plotted: 12-21-2010 4:28 PM By: pcboudreau
Path: P:\4098\042051_Casmalia\RI Report Draft 2007\Appendix L\CAD\RWS_work_November2007\ Fig L-26_P2SL-01_30ltr.dwg

NO.	DATE	REVISIONS	BY	CHK

DRAWN: Ntm	PROJECT NO: 4088097619		
ENGINEER:	SCALE: Check Graphic		
CHECKED: NAM	APPROVED: WJF		
DATE: 1/2011	DATE: 1/2011		

Final Remedial Investigation Report
Casmalia Resources Superfund Site
Casmalia, California

Phase II Seismic Refraction Results
Line P2SL-1

FIGURE **L-26**
SHEET: OF
REVISION NUMBER: 0
DATE: January 2011