LEGEND

- RCRA SUBTITLE C-EQUIVALENT CAP AREA — DETAIL 4 (9|10)
- RCRA SUBTITLE D - EQUIVALENT COVER AREA — DETAIL 5 (9|10)
- REMOVE EXISTING ASPHALT AND REPLACE WITH ENGINEERED ASPHALT COVER — DETAIL 6 (9|10)
- 2" ASPHALT OVERLAY COVER — DETAIL 6A (9|10)
- REMOVE EXISTING CONCRETE AND REPLACE WITH ENGINEERED CONCRETE COVER — DETAIL 7 (9|10)
- ENGINEERED CONCRETE COVER WITH SEALED CRACKS — DETAIL 7A (9|10)
- SEAL ASPHALT AND RESTRIPE
- CLEAN OUT
- LIMIT OF WASTE
- GAS COLLECTION PIPE
- BIOVENT WELL
- EXISTING GROUND WATER WELL RETAINED FOR MONITORING
- EXISTING VAPOR WELL RETAINED FOR MONITORING
- LEACHATE COLLECTION WELL
- SETTLEMENT MONUMENT

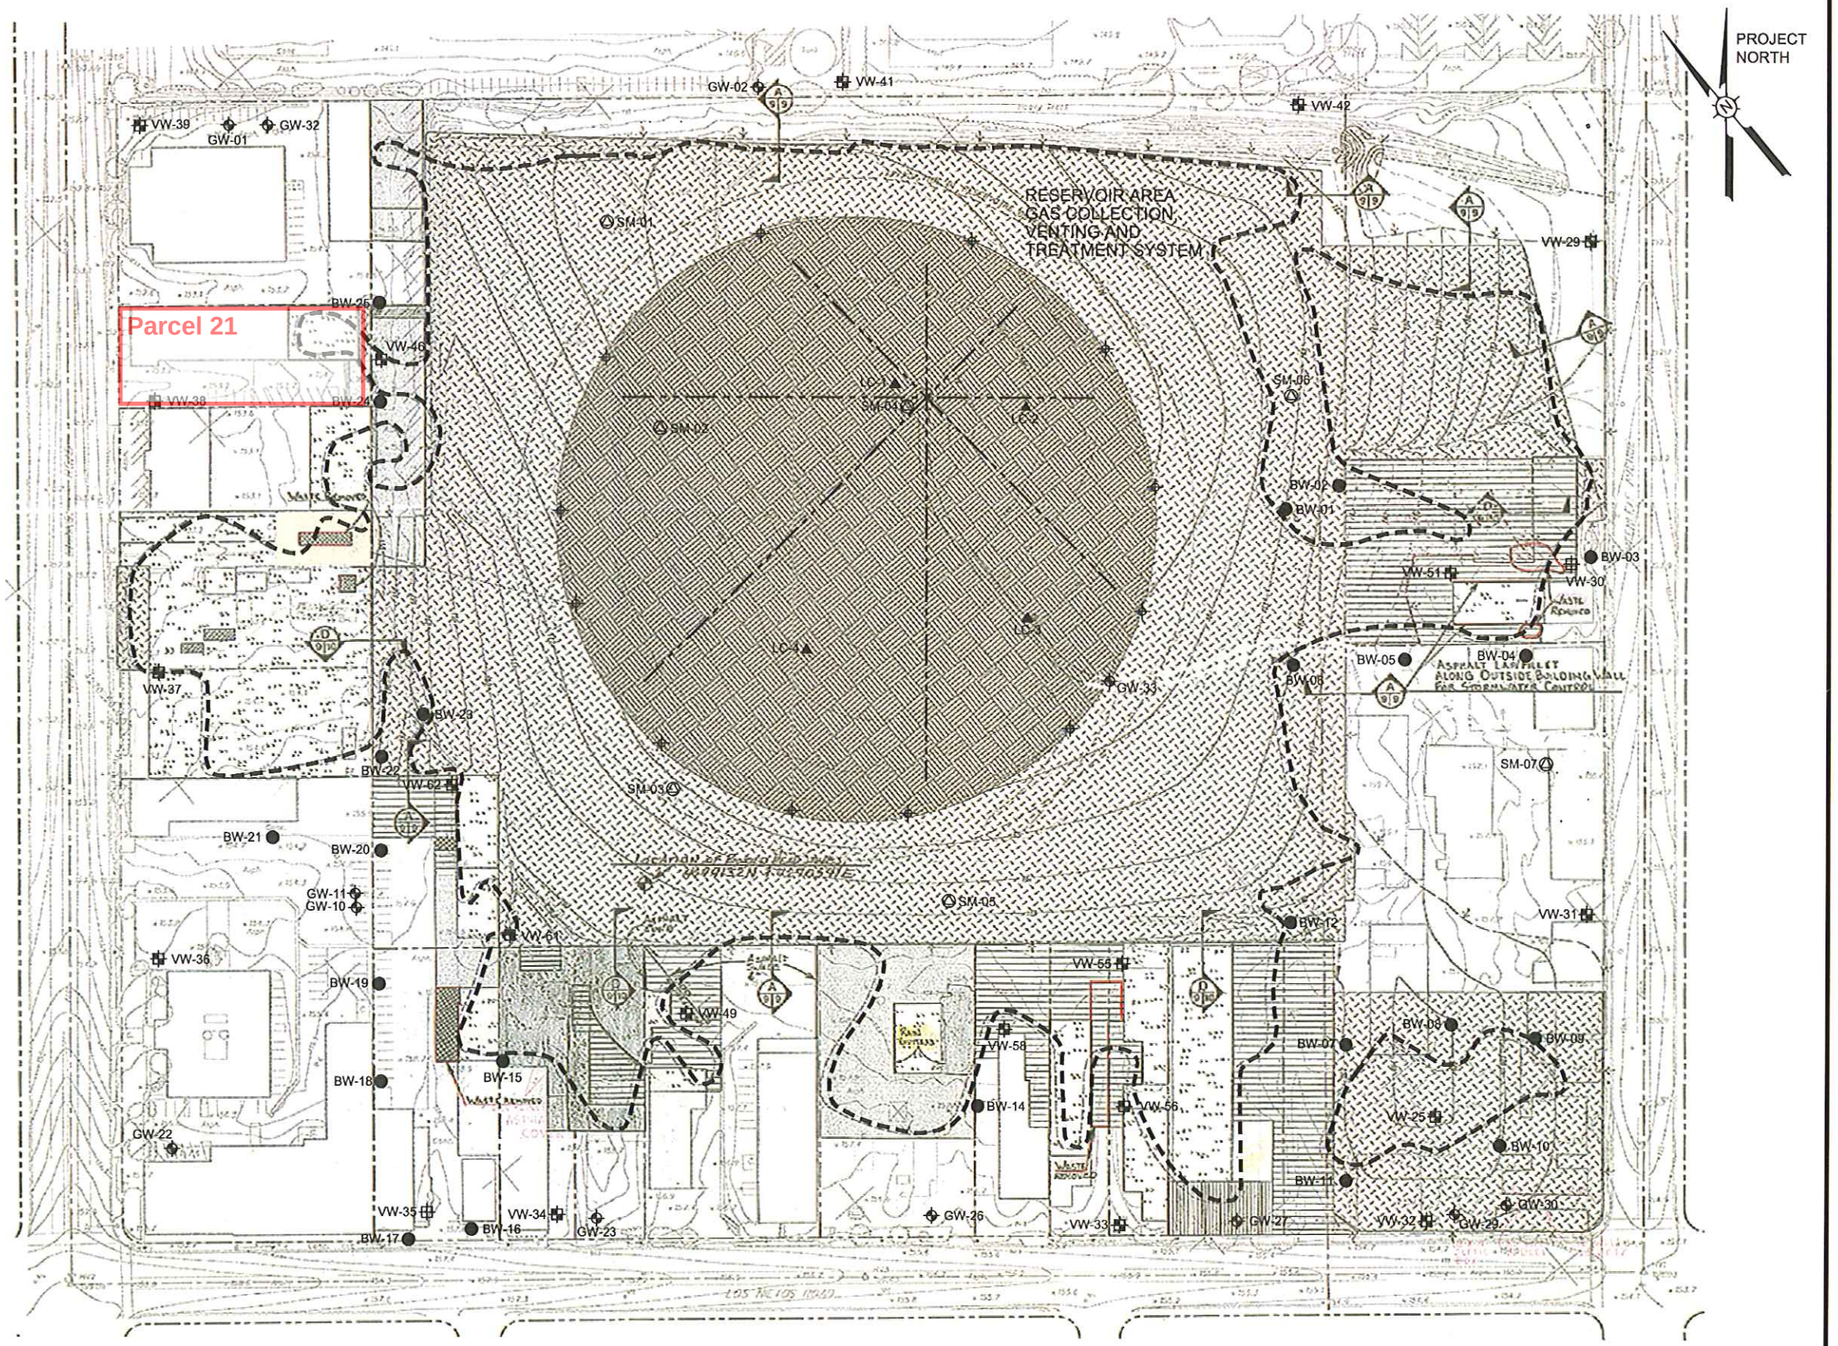

SCALE (FEET): 0 — 150 — 300

PROJECT: 156626	MAJOR REMEDY COMPONENTS
FACILITY: WASTE DISPOSAL, INC. SANTA FE SPRINGS, CALIFORNIA	FIGURE 2-3

MS=1:150 L:\Graphics\ProjectsByNumber\29-xxxx\29-0224 Waste Disposal Inc\FIGURES (WITHOUT LOGO)\290224-Components(rev).dwg Oct 29, 2008 - 2:18pm Rcollins