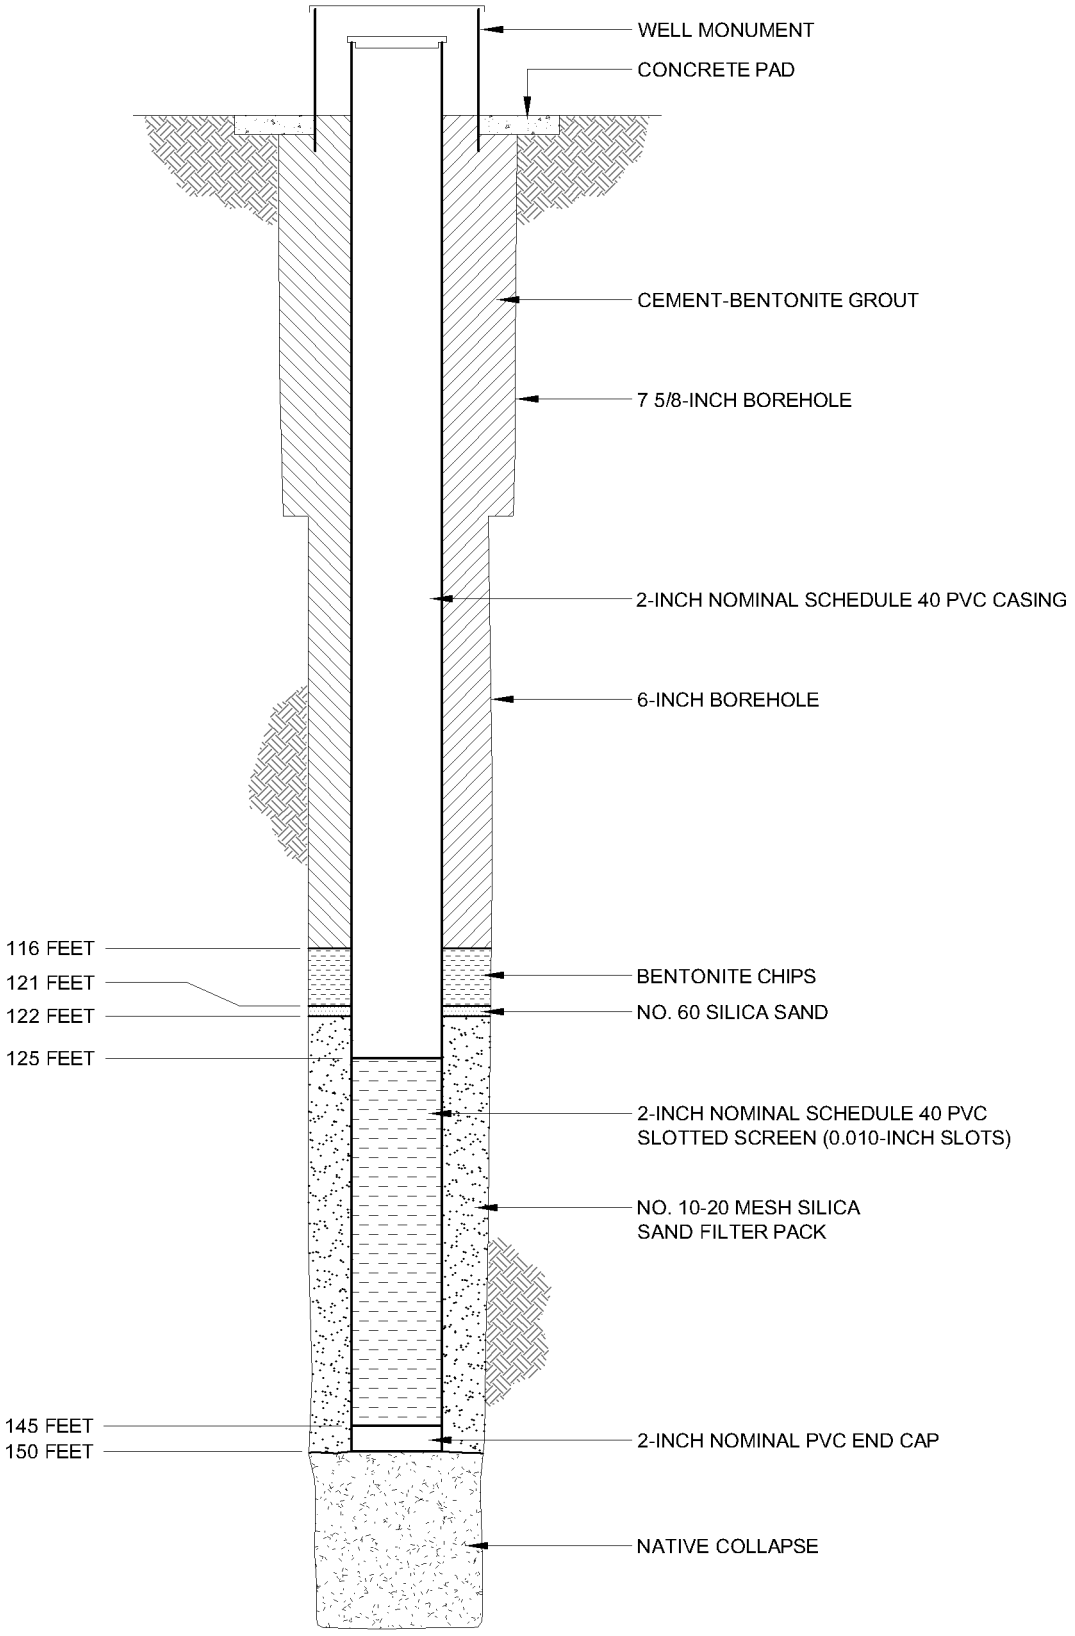

NOT TO SCALE

BROWN AND CALDWELL

Date: March 2008

Atlantic Richfield Company

Project: 134557

Well B/W-1I1
Construction Details