rjohnson

P:\ARCO\132799 – Process Areas RI Work Plan\CAD\August 2007 Report\Appendix Figures\Appendix B-1\Diagram1.dwg

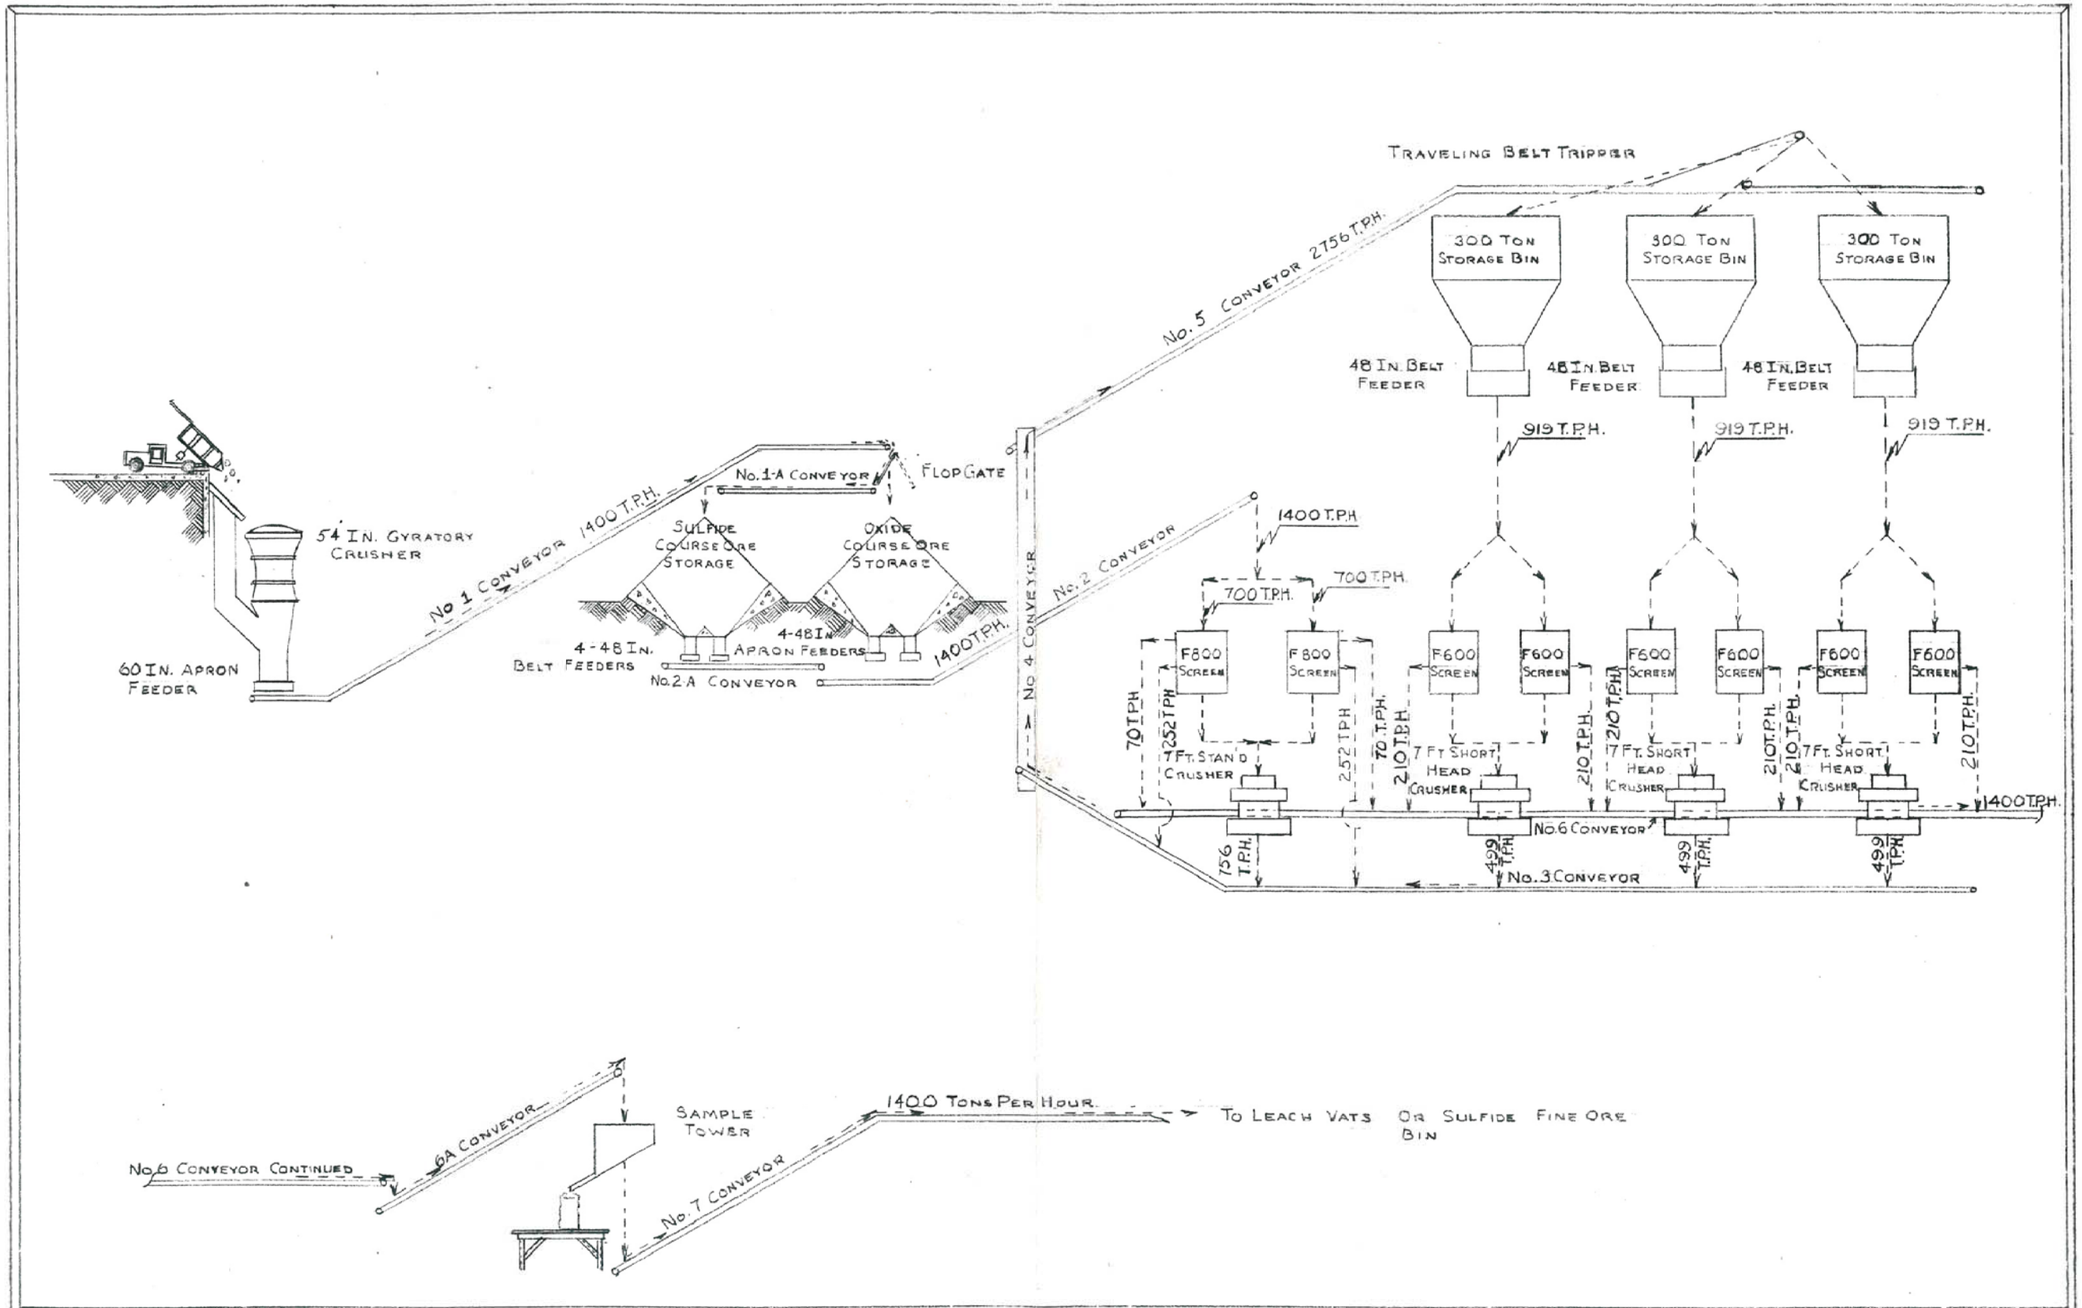

Flow Sheet Of Primary & Secondary Crushing Circuits At The Yerington Mine - Weed Heights, Nev.

Drawn By: C.W. Kelley 1-14-72

integral consulting inc.

BROWN AND CALDWELL

Date: August 2007			**Process Flow Diagram of Primary and Second Crushing Circuits**
Atlantic Richfield Company			
Project Number: 132799			