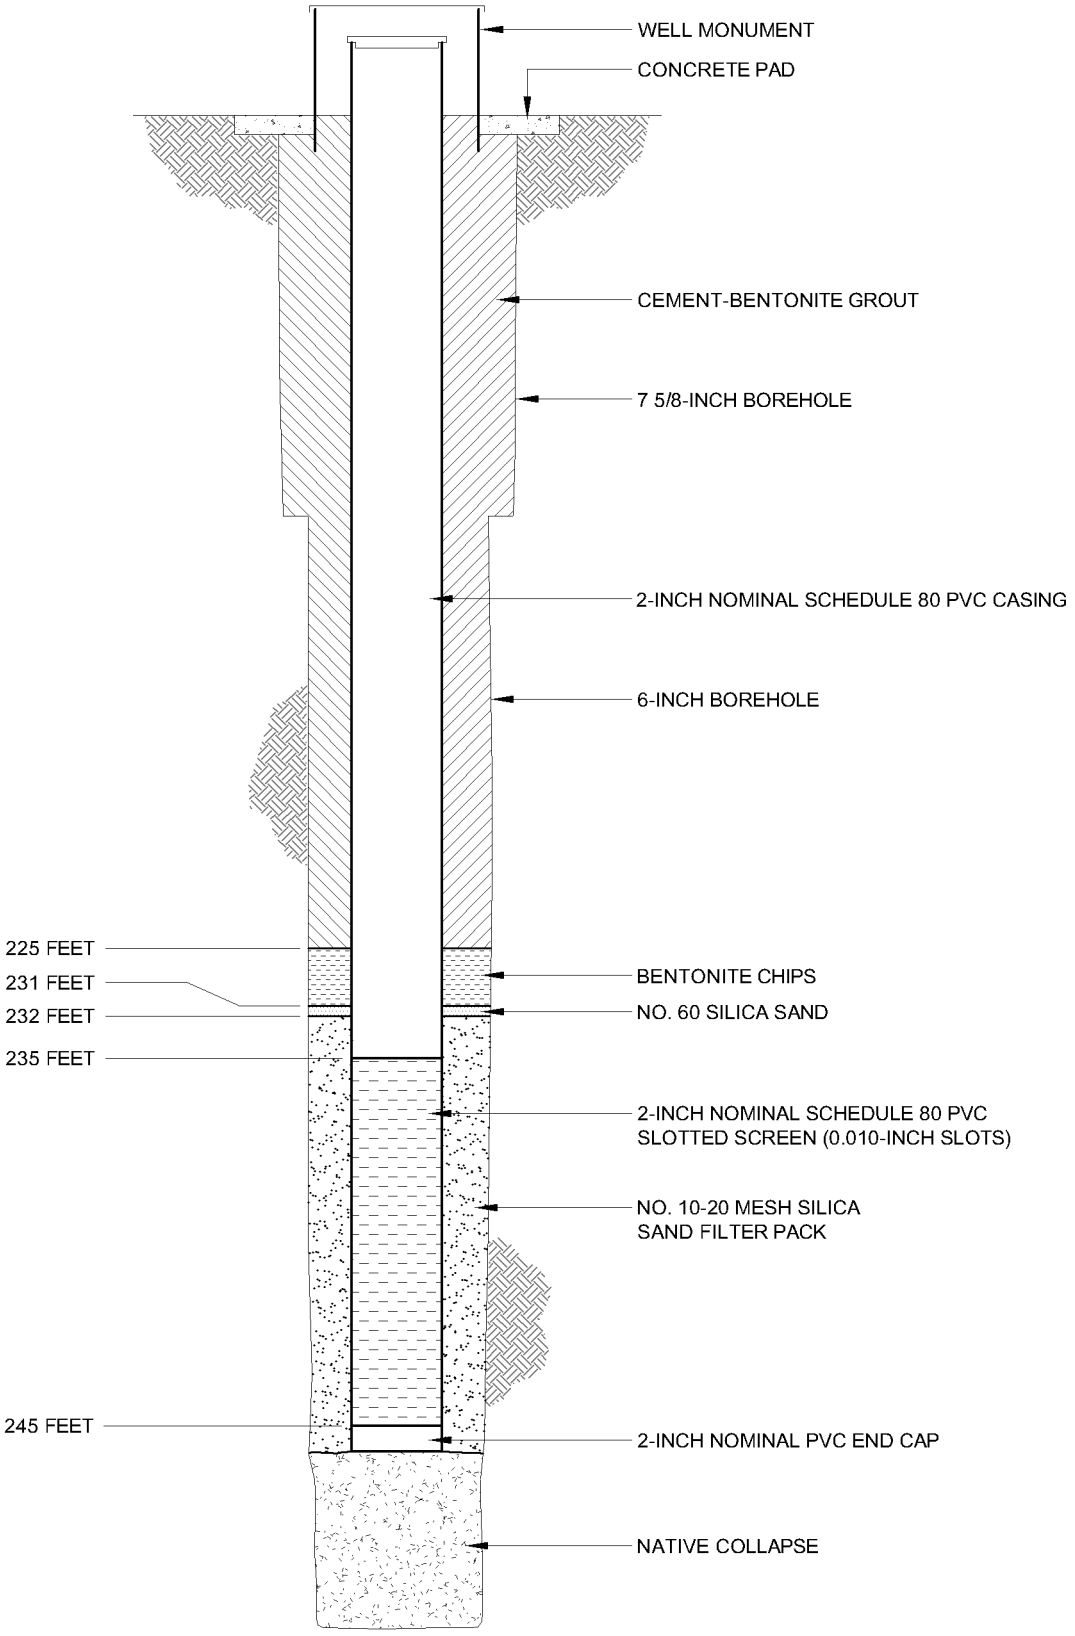


NOT TO SCALE

BROWN AND CALDWELL

Date: March 2008

Atlantic Richfield Company

Project: 134557

**Well B/W-11D3**
**Construction Details**