CAD File: g:\0020423\30\002042330-08.dwg
Drawn By: J. Estrada
Date: 05/03/05
Project No. 0020423.30

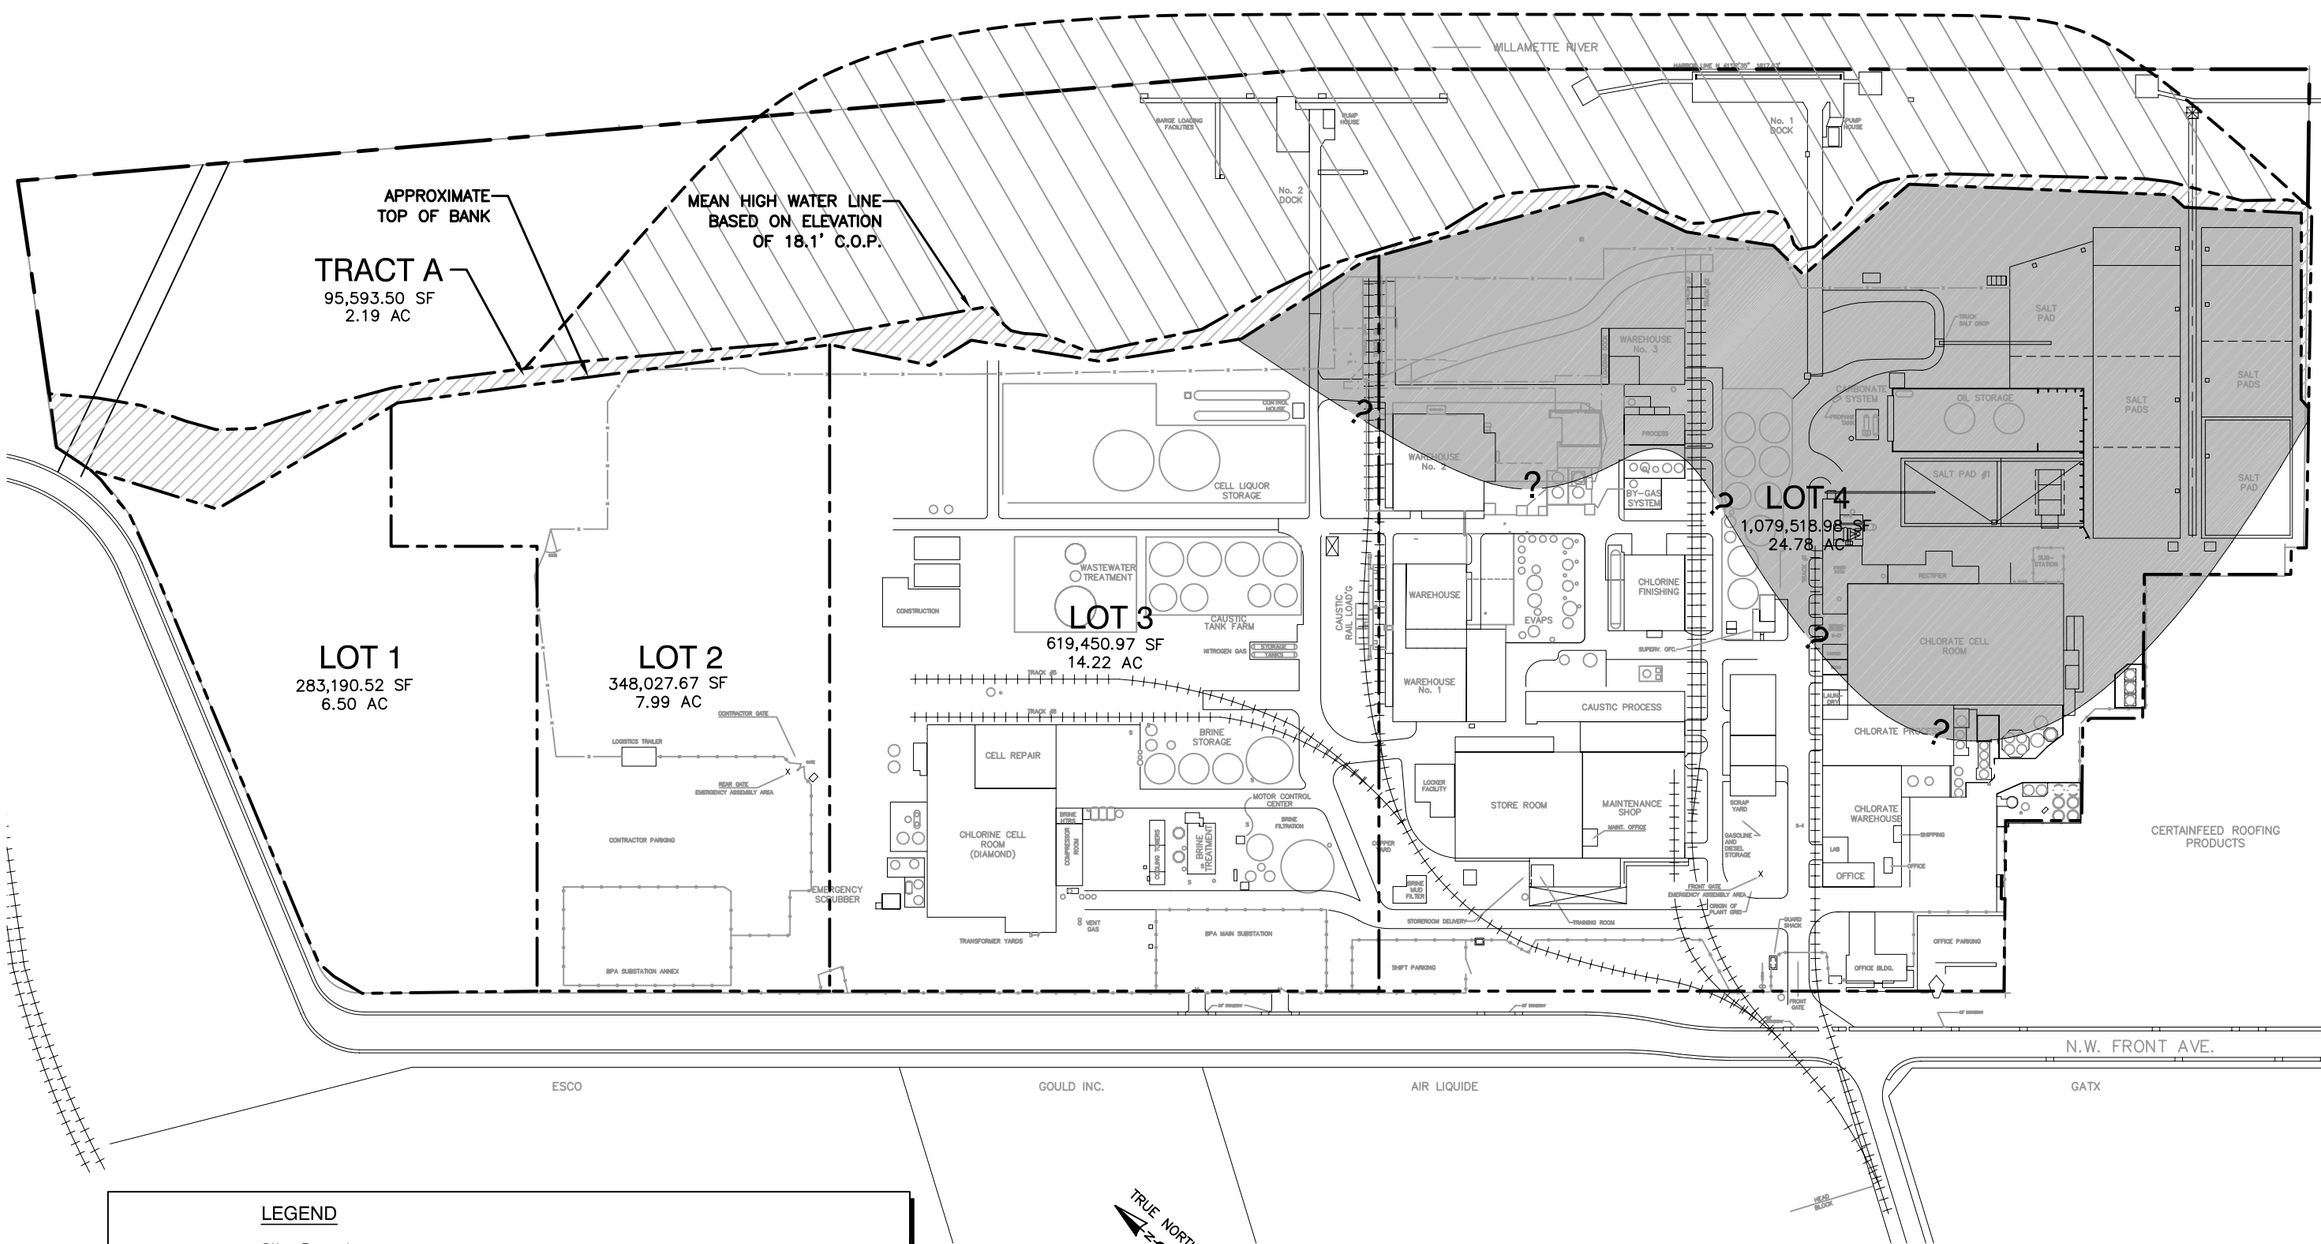

LEGEND

- Site Boundary
- Preliminary Removal Action Area
- Approximate Lot Boundary
- Preliminary Upland Portion Of The Arkema Site

TRUE NORTH

PLANT NORTH

0 200

FEET

NOTE: A number of buildings and structures shown on this figure have been removed.

Appendix A

Arkema, Inc.

Portland, Oregon

ERM 05/05