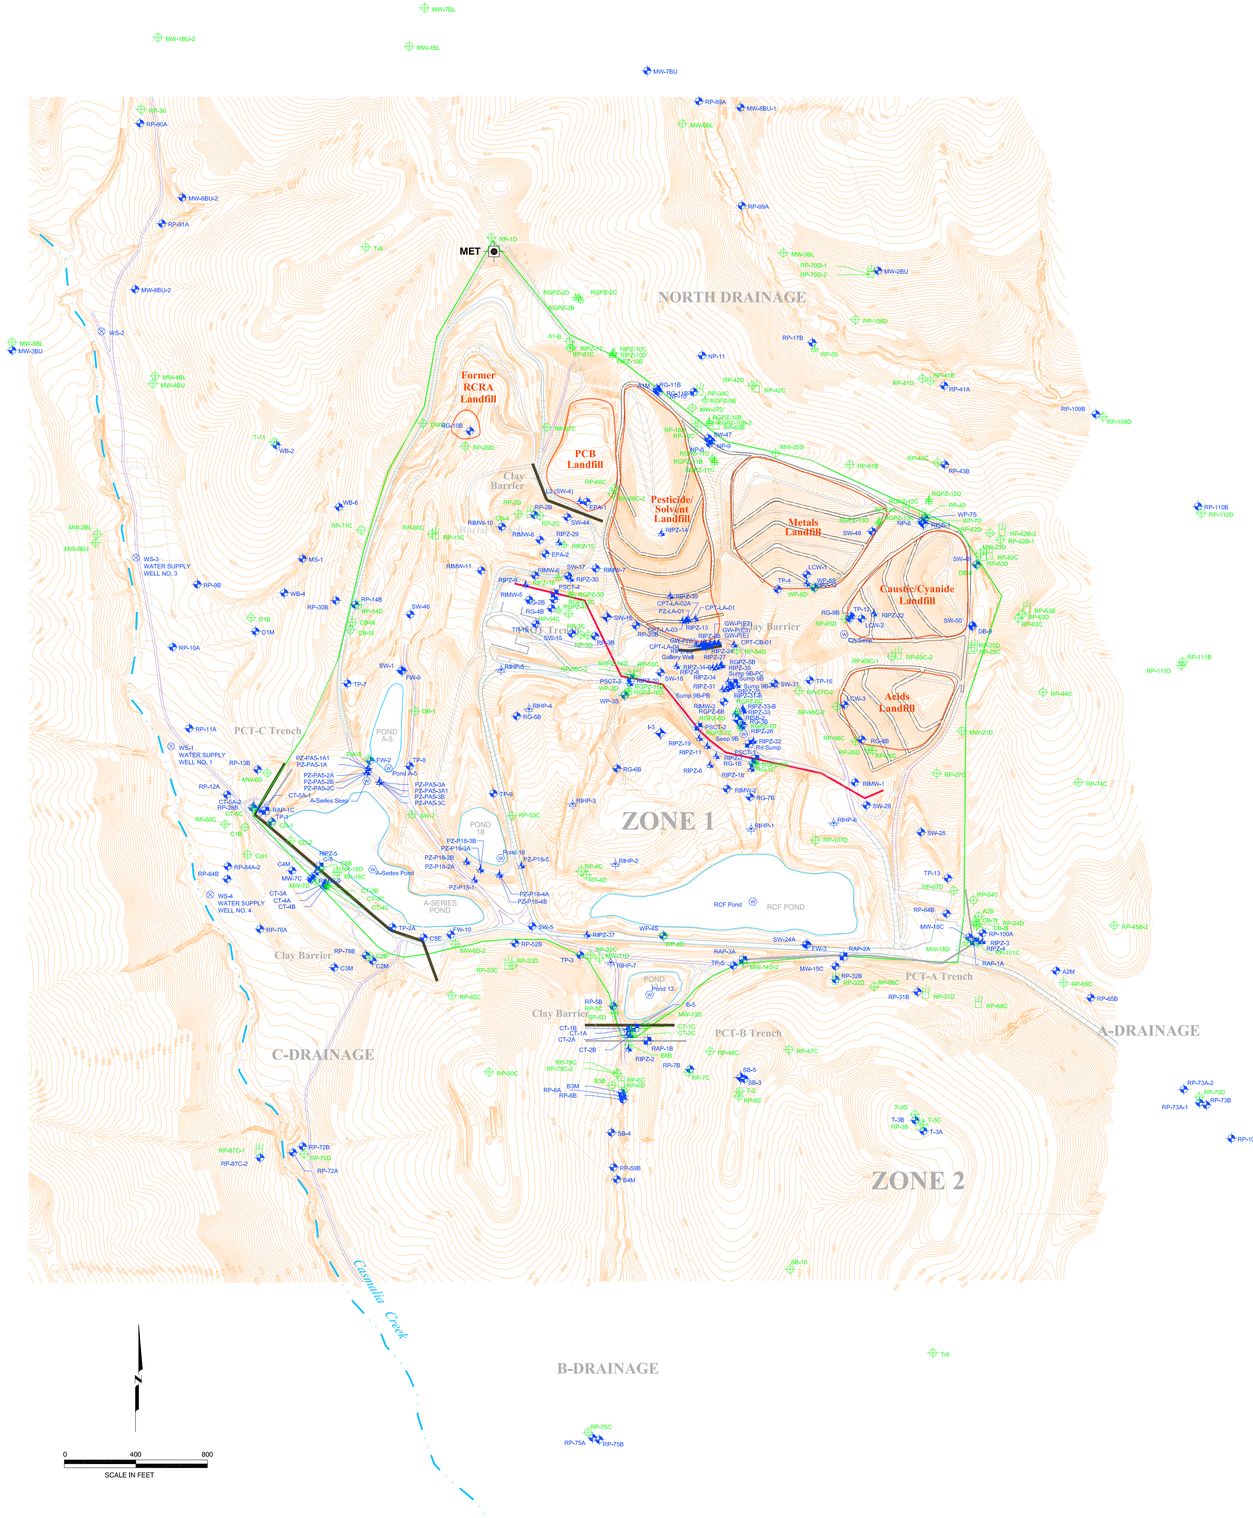

LEGEND

- Burial Trench
- Landfill Boundaries
- Facility and Zone 1 Boundary
- Perimeter Source Control Trench (PSCT)
- Plume Capture Collection Trench (PCT)
- Clay Barrier
- Creek
- Pond Outline
- MW-15C — Upper HSU Monitoring Well
- GW-P(E)1 — Upper HSU Piezometer
- RAP-2A — Upper HSU Extraction Point
- POND18 — Upper HSU Surface Water Sample
- SW-10 — Upper HSU Other Sampling Point
- RBHP-1 — Upper HSU Hydropunch
- RP-63B — Lower HSU Vibrating Wire Transducer
- CT-1C — Lower HSU Piezometer
- RP-63C — Lower HSU Monitoring Well
- MET — Meteorological Station

NOTES:

Topo map revised 1998, 2000, 2004. Topo with P/S landfill and borrow area revised 2000. (Foster-Wheeler).

Zone 1 boundary (green) is approximate and includes the area within the facility boundary.

Plotted: 01-07-2011 12:27 PM By: dcbouchau
File: P:\4088097619\Casmalia_RI_Graphics\GIS\Arc_Ai\4088097619072.mxd

NO.	DATE	REVISIONS	BY	CHK

DRAWN: PCB	PROJECT NO: 4088097619		
ENGINEER:	SCALE: 1"= 400'		
CHECKED: NAM	APPROVED: WJF		
DATE: 1/2011	DATE: 1/2011		

Final Remedial Investigation Report

Casmalia Resources Superfund Site
Casmalia, California

Well Location Map
All Site Wells

FIGURE	4-15
SHEET:	1 OF 1
REVISION NUMBER:	0
DATE:	January 2011