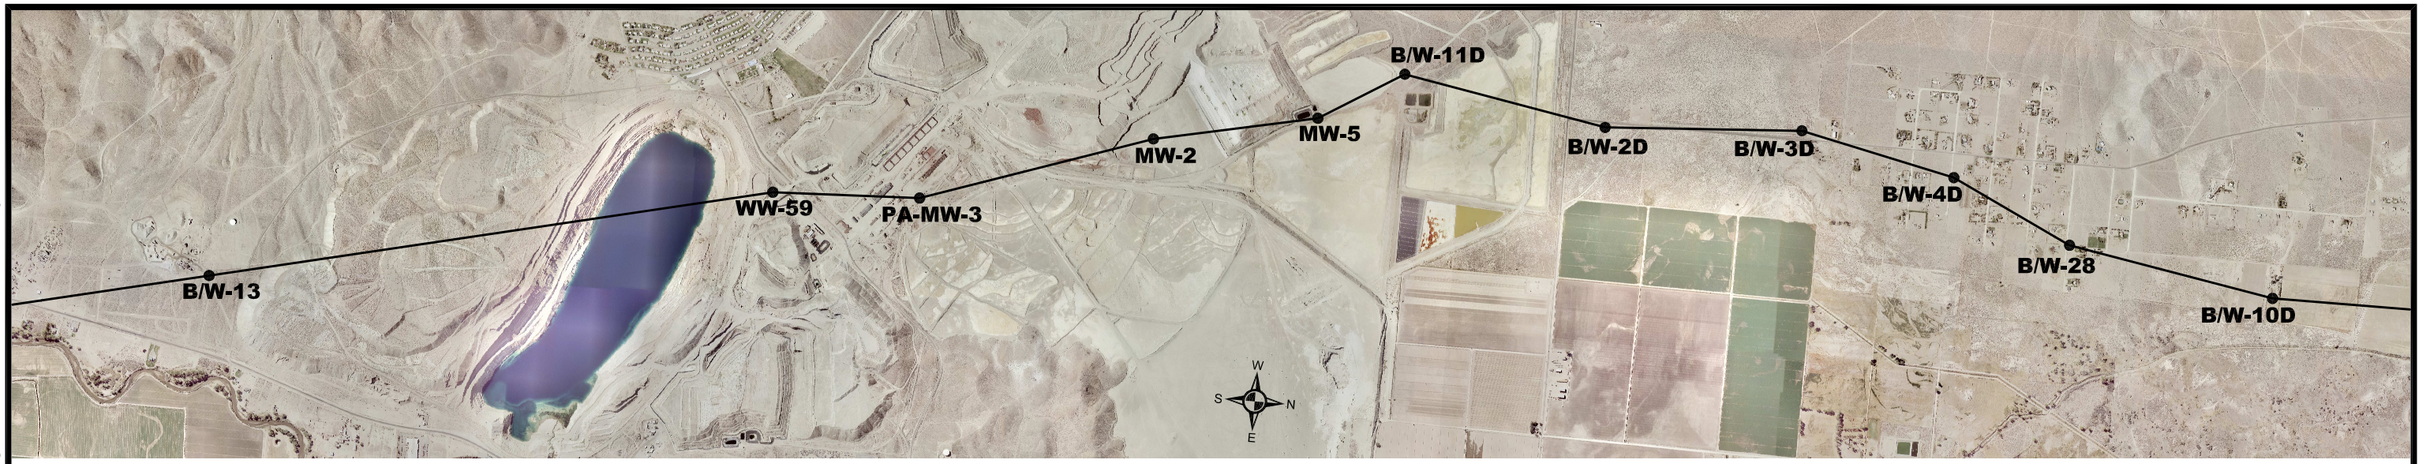

PLAN
SCALE: 1"=2500'

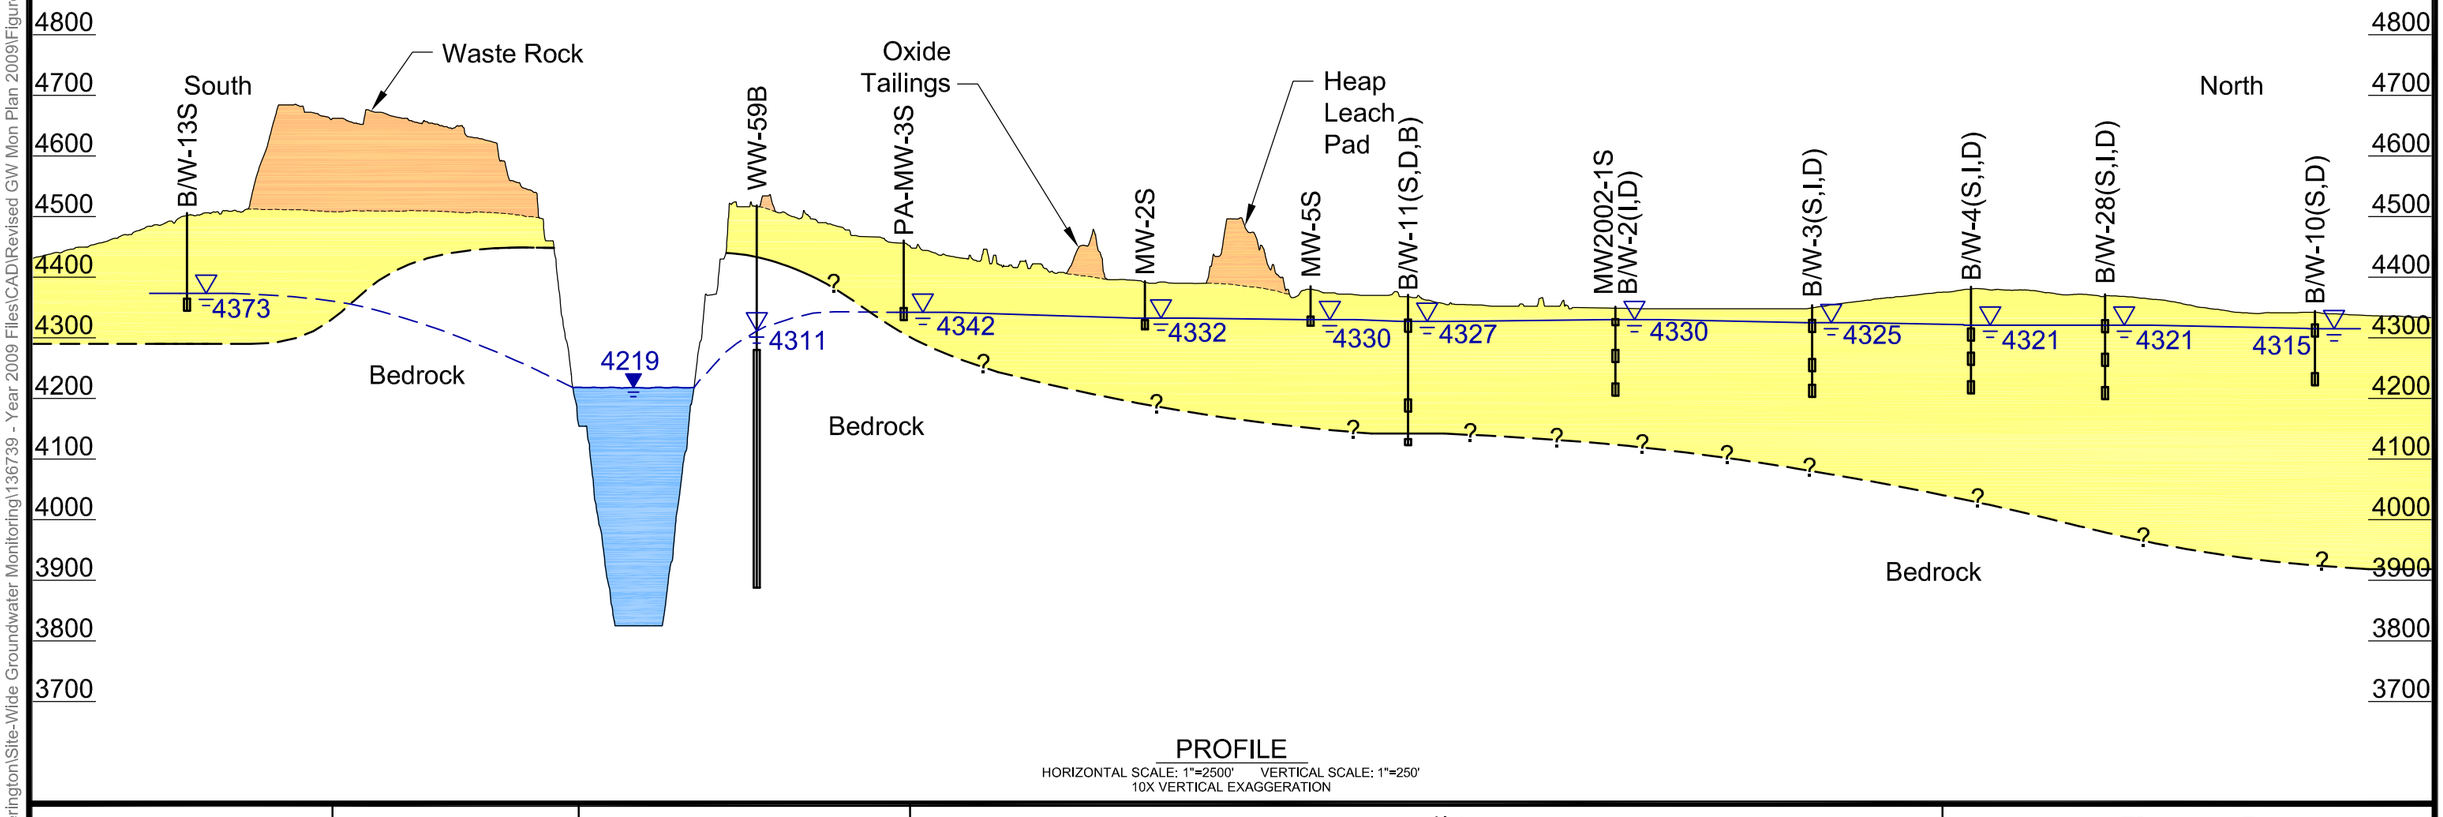

PROFILE
HORIZONTAL SCALE: 1"=2500' VERTICAL SCALE: 1"=250'
10X VERTICAL EXAGGERATION

BROWN AND CALDWELL

Date: Dec 2009

Atlantic Richfield Company

Project: 136739

1,250 0 1,250 2,500 FEET

Explanation
- Mine Waste
- Alluvium

Notes:
1. Groundwater Level Measurements from October 2009.
2. Pit Lake Level Measured on August 1, 2009.

Figure 1-5

Generalized Hydrogeologic Cross Section (South to North)

P:\Arco-Yerington\Site-Wide Groundwater Monitoring\136739 - Year 2009 Files\CAD\Revised GW Mon Plan 2009\Figure 1-5 - Cross-Section.dwg Dec 17, 2009 - 9:04am rjohnson