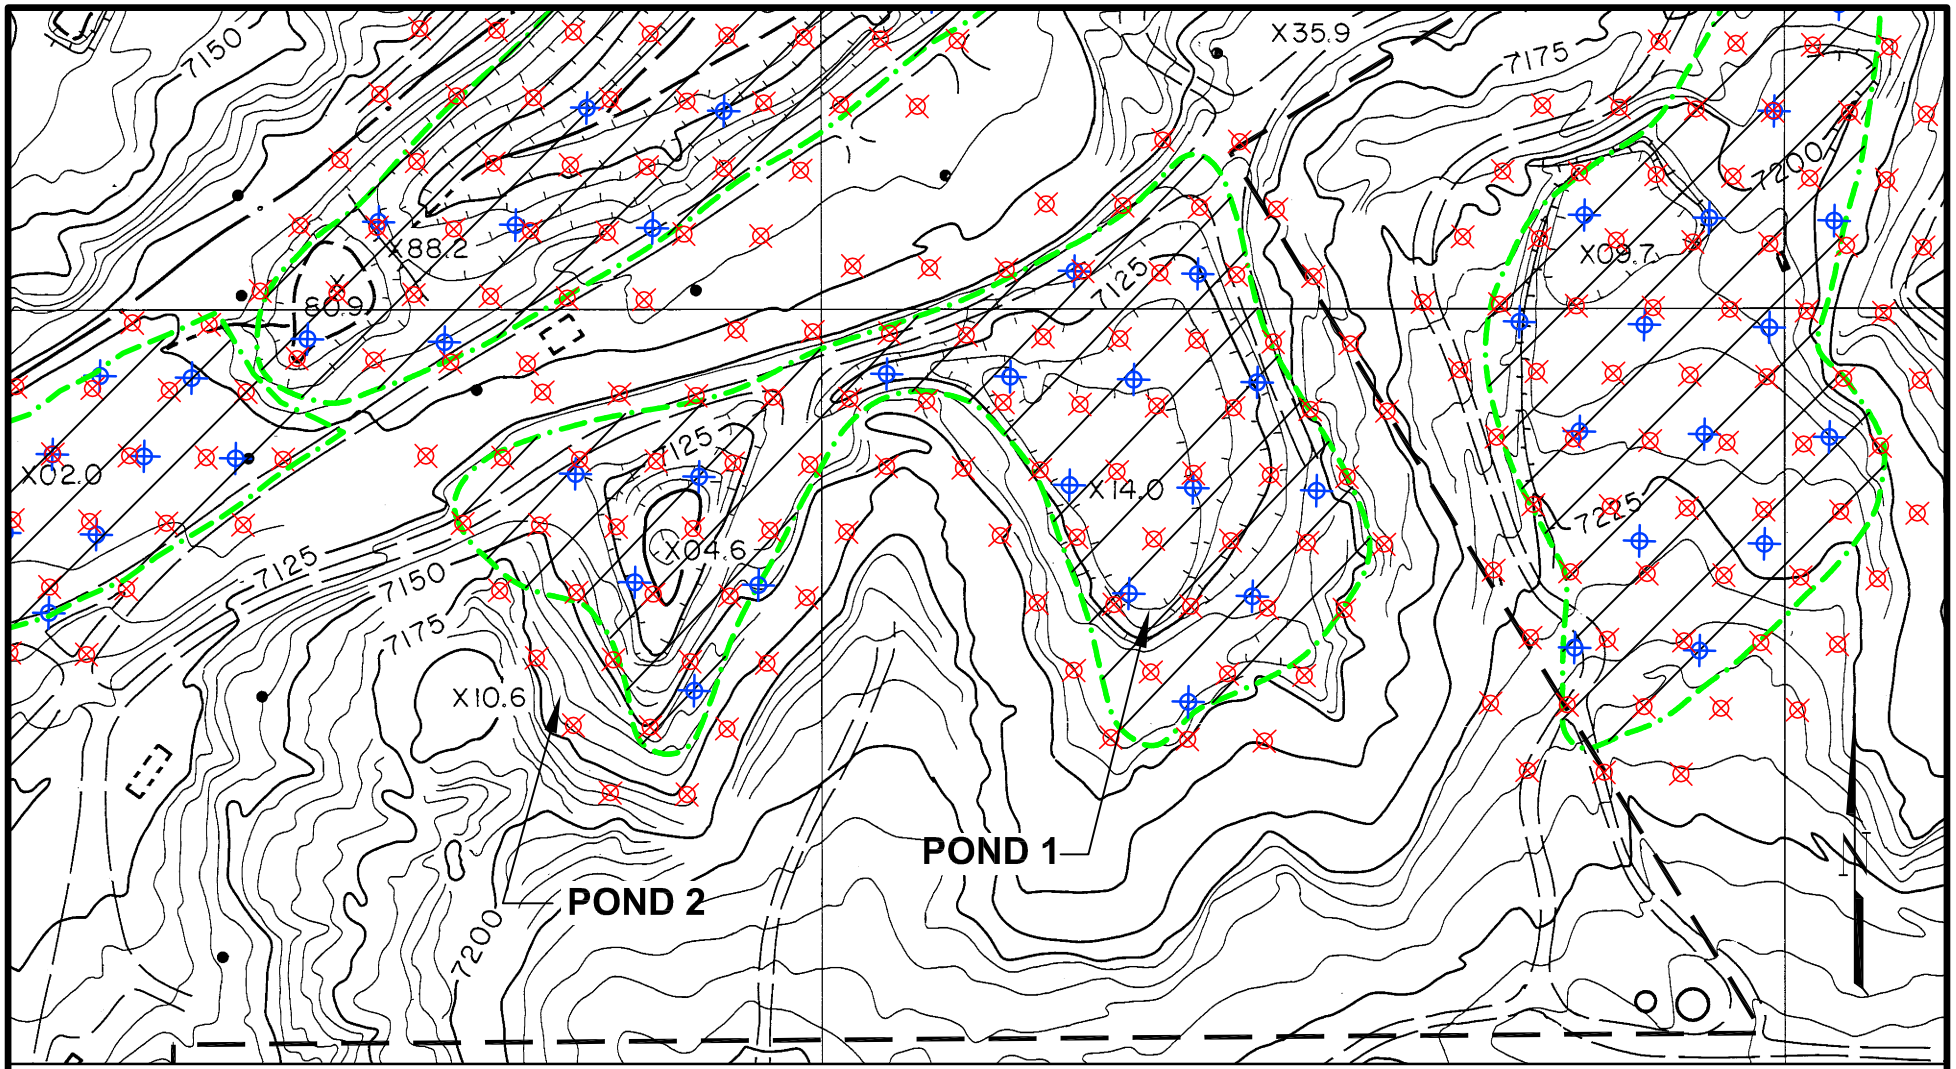

LEGEND

- PERMIT BOUNDARY
- FACILITY BOUNDARY (Approx.)
- NRC REGULATED AREAS RECLAIMED UNDER JURISDICTION OF NRC RADIOACTIVE MATERIAL LISCENSE SUA-1475.
- SURFACE SOIL SAMPLE LOCATION FOR COPCs + STATIC GAMMA MEASUREMENT
- STATIC GAMMA MEASUREMENT

NOTES:

1. SURFACE TOPOGRAPHY GENERATED FROM AERIAL PHOTOGRAPHS DATED AUGUST 1996 BY KOOGLE & POULS ENGINEERING, INC.
2. ADDITIONAL CHARACTERIZATION ACTIVITIES PER THE WORK PLAN.

APPROXIMATE SCALE
0 100' 200'
Feet

REV. No.	REVISIONS	DATE	DESIGN BY	DRAWN BY	REVIEWED AND SIGNED BY
0	Issued for Final	08/06	L.Martin	C.Fowler	L.Martin

MWH

PROJECT No.: 1004896
AutoCAD FILE: 3-5 Samp Locs NEW.dwg
SCALE: As Shown
FIGURE No: 3-5

UNC

Removal Site Evaluation Work Plan

LOCATIONS OF SOIL SAMPLES AT POND 1 AND POND 2