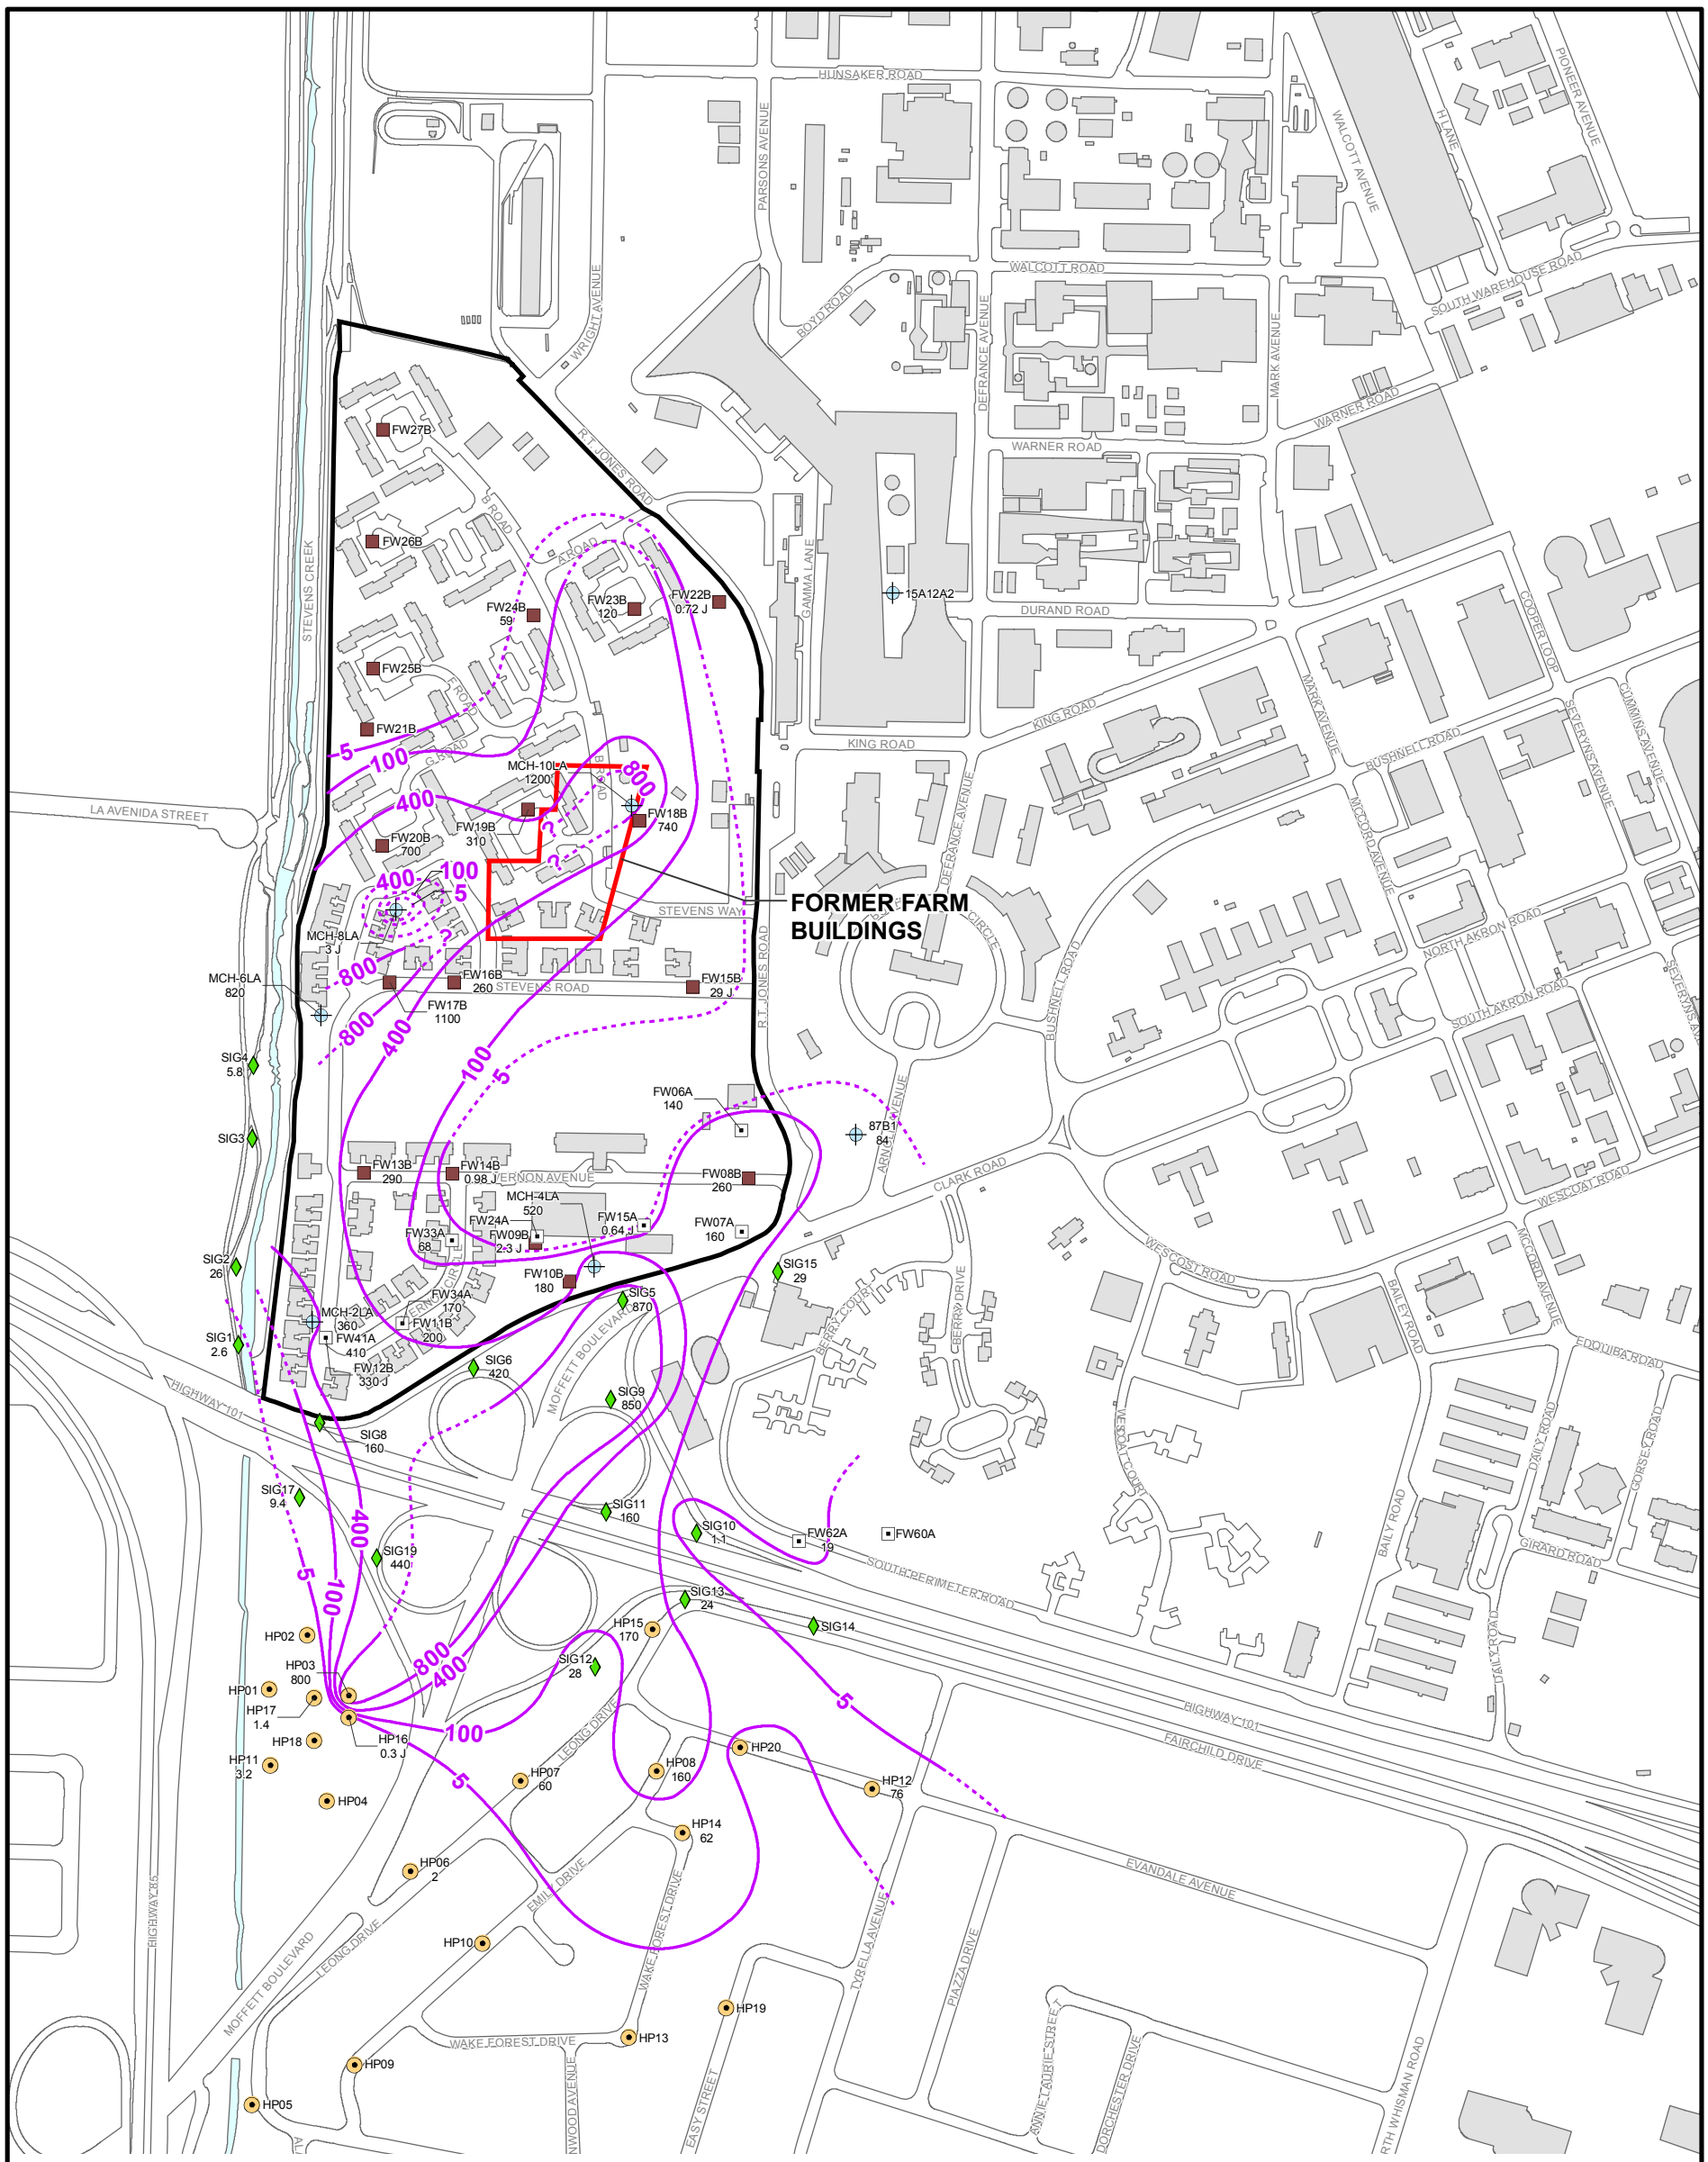

LEGEND

- PHASE 1 CPT AND DPT/HYDROPUNCH® SAMPLE LOCATION, 2002
- PHASE 2 CPT AND DPT/HYDROPUNCH® SAMPLE LOCATION, 2002
- LOWER A AQUIFER WELL LOCATION
- ARMY CPT AND DPT/HYDROPUNCH® SAMPLE LOCATION, 2003
- EPA CPT AND DPT/HYDROPUNCH® SAMPLE LOCATION, 2005
- —800— CONCENTRATION CONTOUR (µg/L) DASHED WHERE INFERRED
- ROAD
- ORION PARK HOUSING AREA PERIMETER
- BUILDING
- WATER

NOTES:

LOCATIONS WITHOUT CONCENTRATIONS INDICATE BELOW LABORATORY REPORTING LIMIT RESULTS

250 0 250 500 Feet

Scale: 1 Inch = 500 Feet

ABREVIATIONS:

CPT - CONE PENETROMETER TEST DPT - DIRECT PUSH TECHNOLOGY

µg/L - MICROGRAMS PER LITER EPA - ENVIRONMENTAL PROTECTION AGENCY

TCE - TRICHLOROETHENE

BASE REALIGNMENT AND CLOSURE
PROGRAM MANAGEMENT OFFICE WEST
SAN DIEGO, CALIFORNIA

GROUNDWATER MONITORING WELL INSTALLATION
AND SAMPLING REPORT FOR ORION PARK HOUSING AREA

FIGURE 6-6

TCE DISTRIBUTION, LOWER A AQUIFER

MOFFETT COMMUNITY HOUSING
MOFFETT FIELD, CALIFORNIA

REVISION: 0
AUTHOR: RKH
DCN: ECSD-5713-0079-0001
FILE NUMBER: 070367C1900.mxd

TETRA TECH EC, INC.

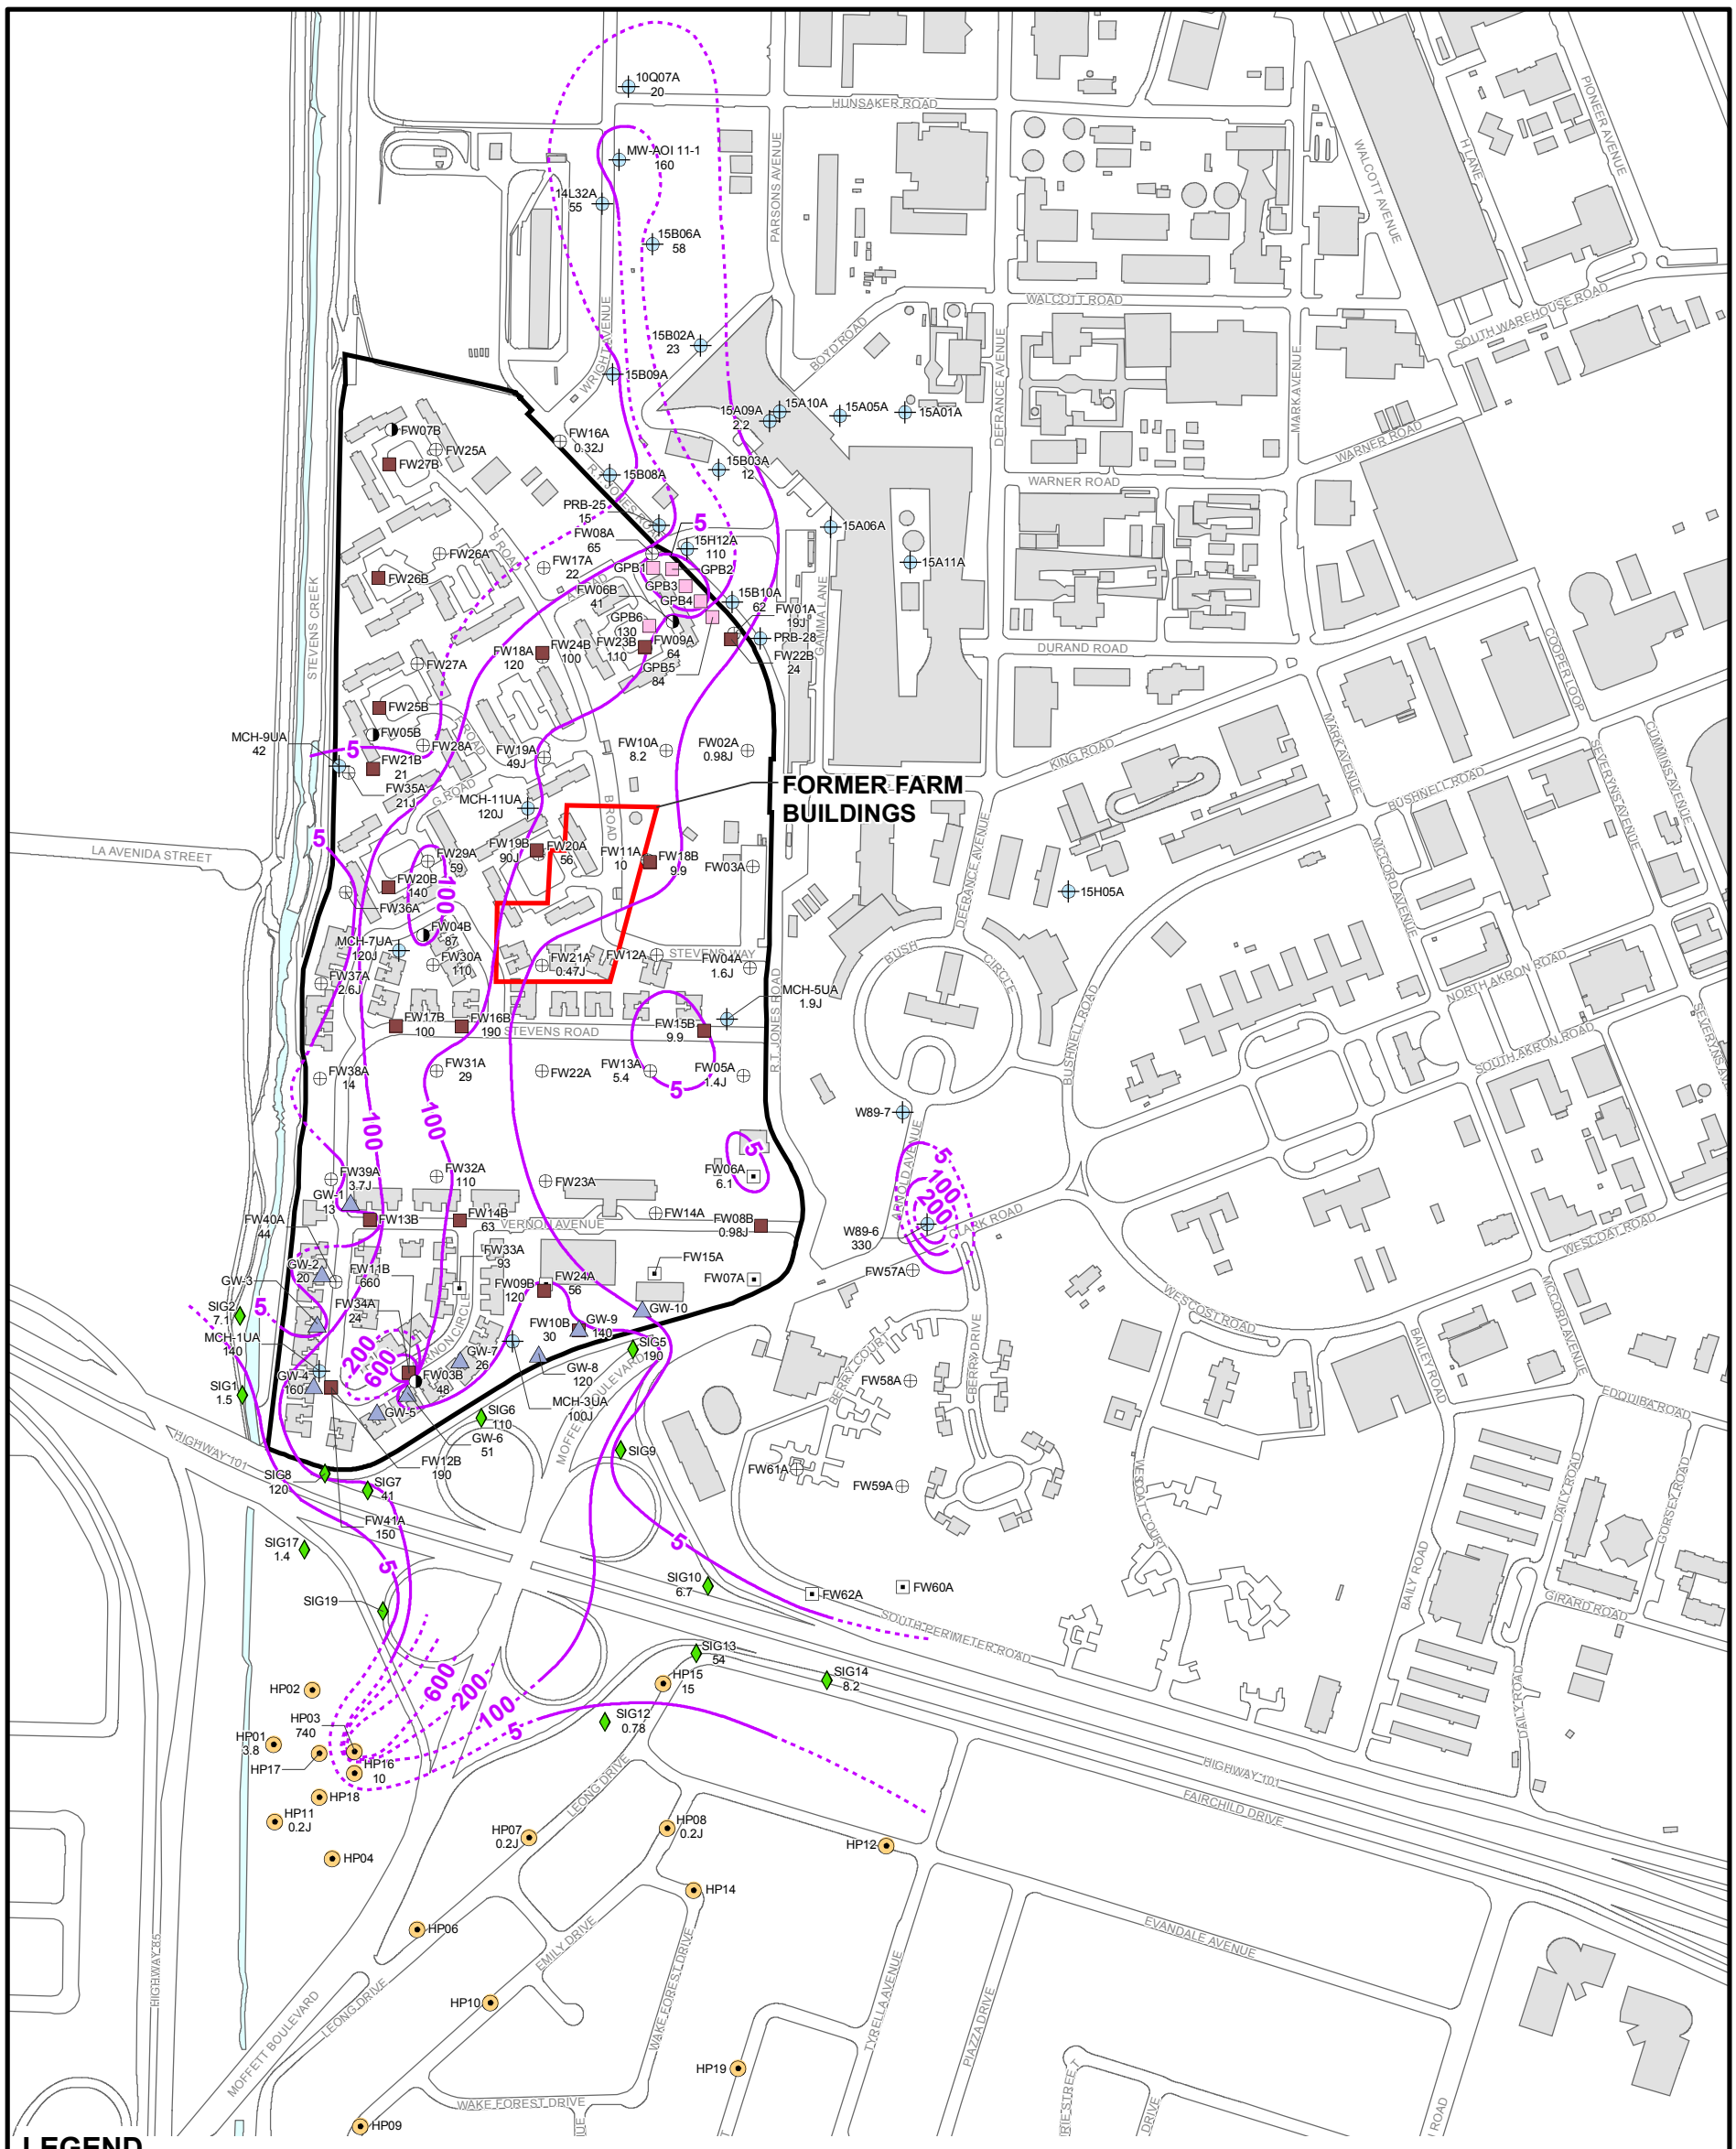

BASE REALIGNMENT AND CLOSURE
PROGRAM MANAGEMENT OFFICE WEST
SAN DIEGO, CALIFORNIA

GROUNDWATER MONITORING WELL INSTALLATION
AND SAMPLING REPORT FOR ORION PARK HOUSING AREA

FIGURE 6-7

Cis-1,2-DCE DISTRIBUTION, UPPER A AQUIFER

MOFFETT COMMUNITY HOUSING
MOFFETT FIELD, CALIFORNIA

REVISION: 0
AUTHOR: RKH
DCN: ECSD-5713-0079-0001
FILE NUMBER: 070367C1892.mxd

TETRA TECH EC, INC.

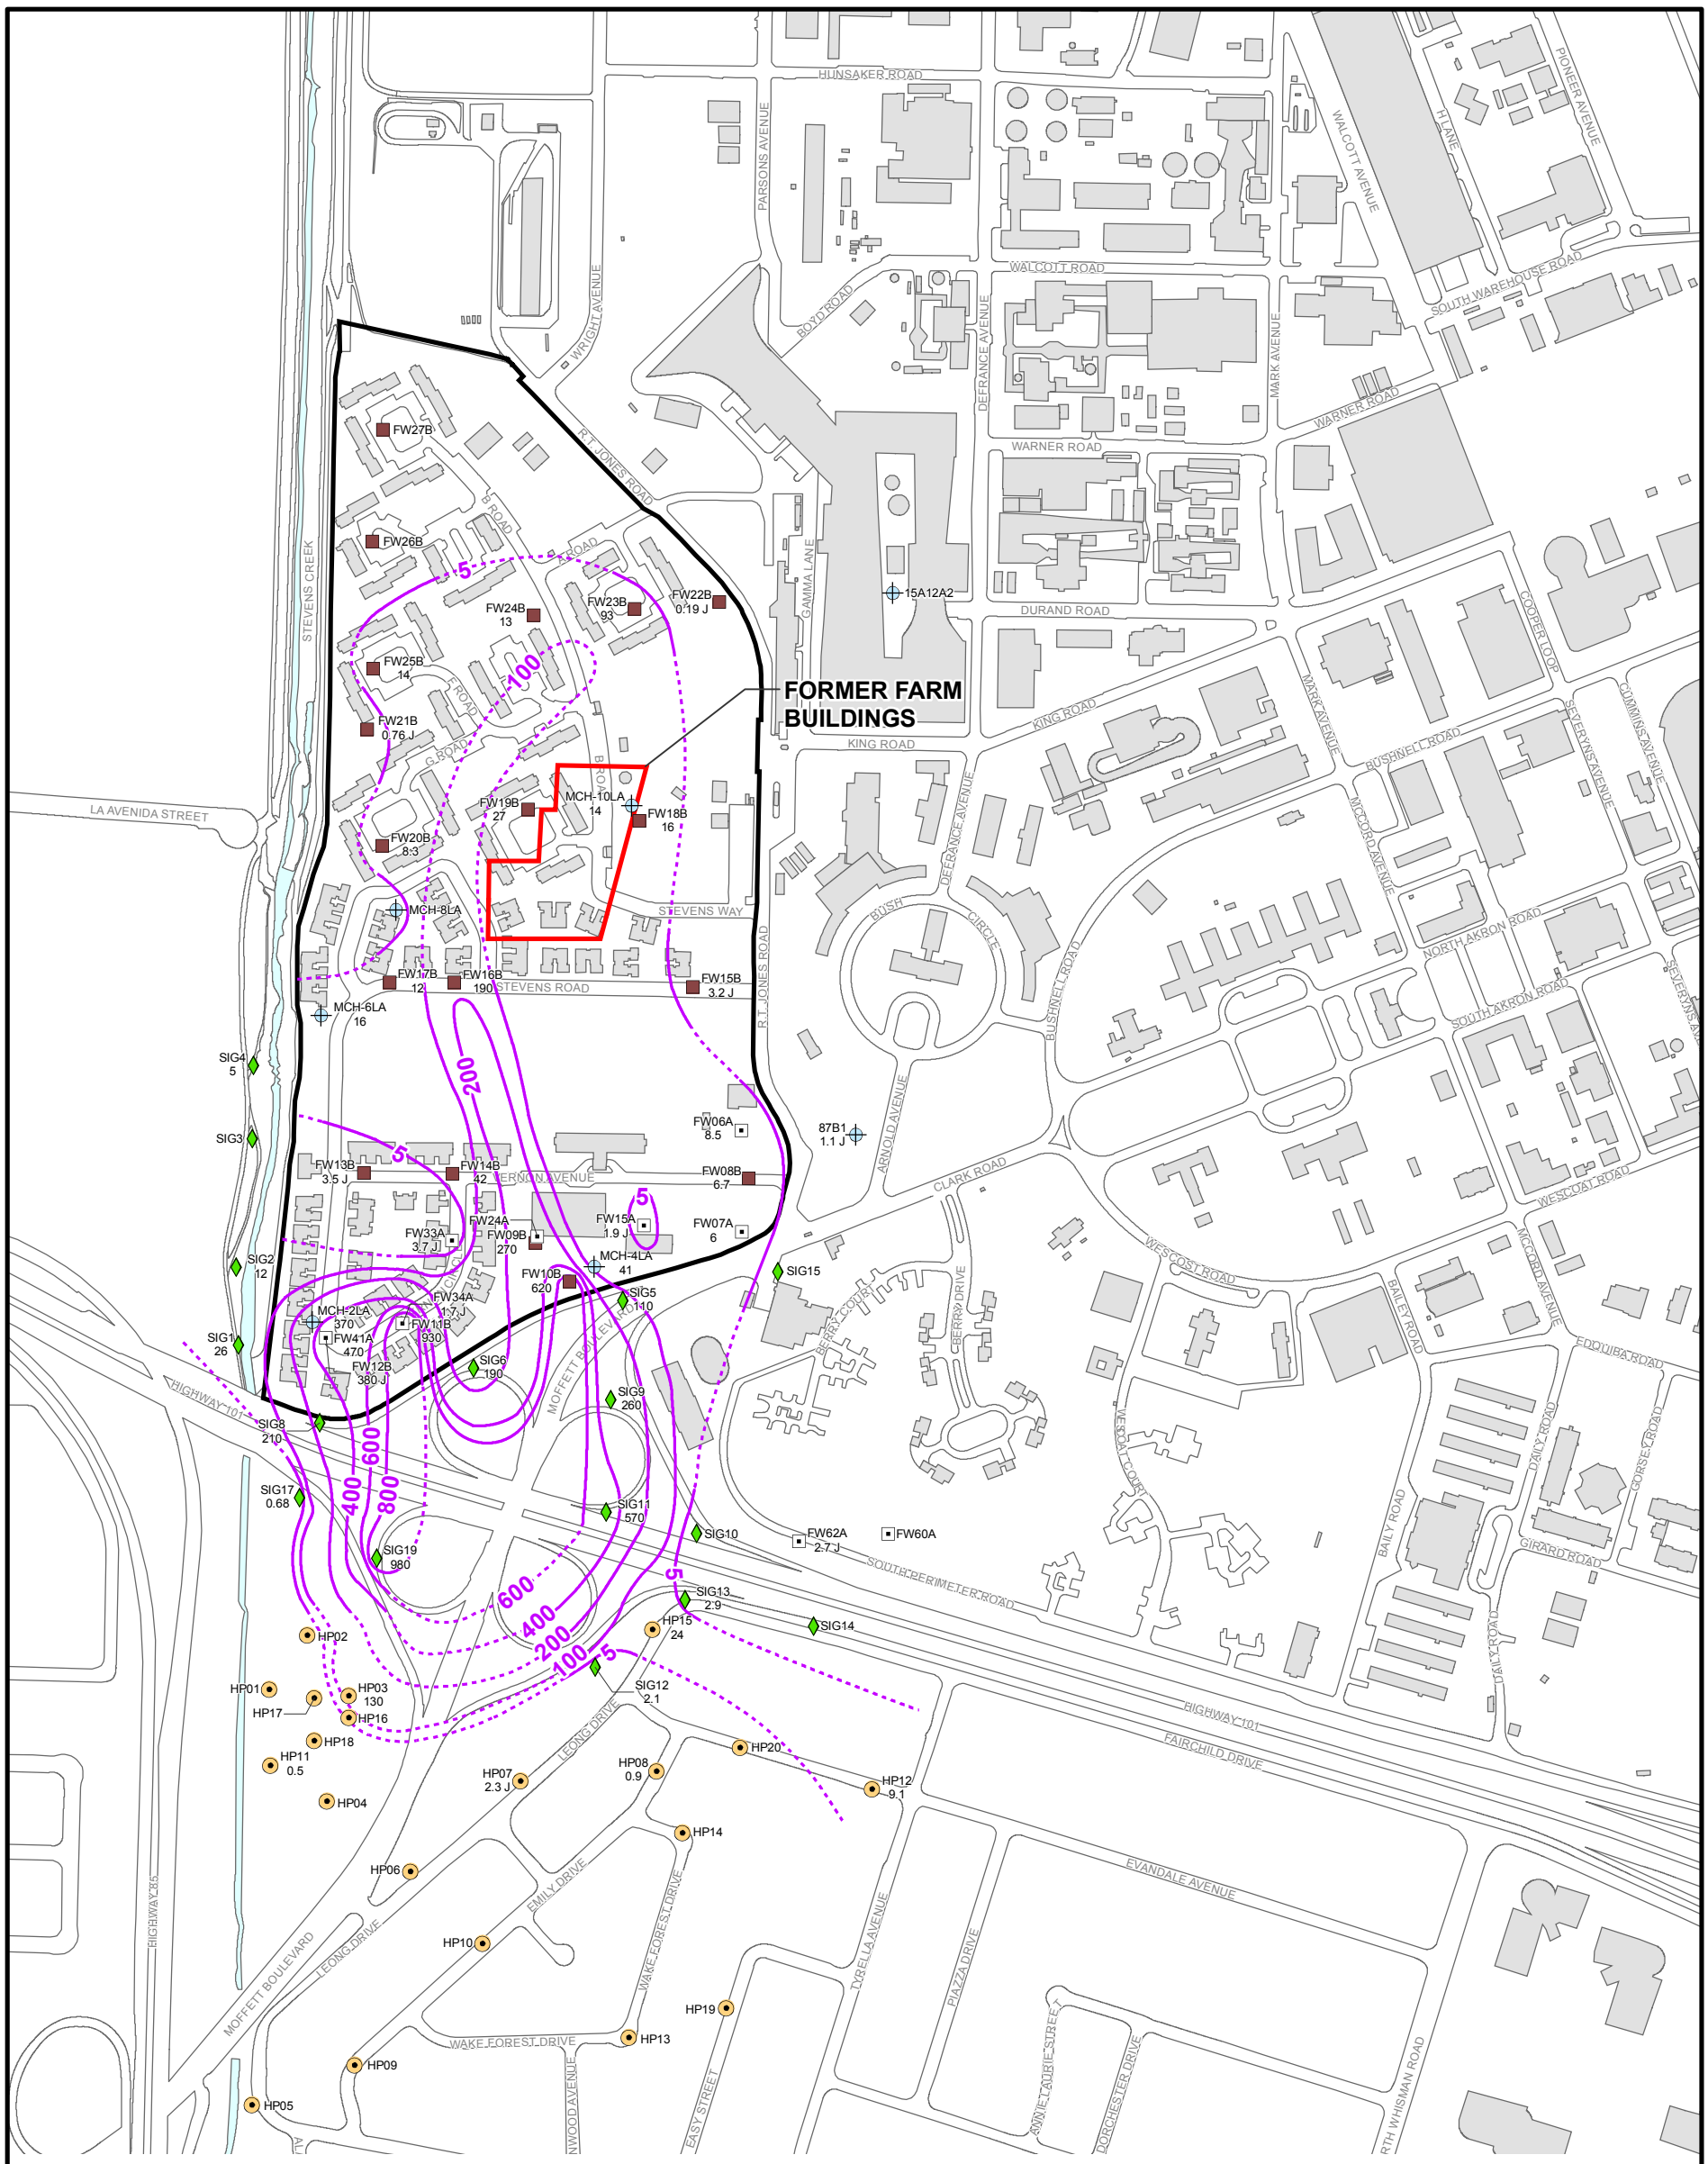

LEGEND

- PHASE 1 CPT AND DPT/HYDROPUNCH® SAMPLE LOCATION, 2002
- PHASE 2 CPT AND DPT/HYDROPUNCH® SAMPLE LOCATION, 2002
- LOWER A AQUIFER WELL LOCATION
- ARMY CPT AND DPT/HYDROPUNCH® SAMPLE LOCATION, 2003
- EPA CPT AND DPT/HYDROPUNCH® SAMPLE LOCATION, 2005
- −500− CONCENTRATION CONTOUR (µg/L) DASHED WHERE INFERRED
- ROAD
- ORION PARK HOUSING AREA PERIMETER
- BUILDING
- WATER

NOTES:

LOCATIONS WITHOUT CONCENTRATIONS INDICATE BELOW LABORATORY REPORTING LIMIT RESULTS

250 0 250 500 Feet

Scale: 1 Inch = 500 Feet

ABBREVIATIONS:

CPT - CONE PENETROMETER TEST
DPT - DIRECT PUSH TECHNOLOGY
µg/L - MICROGRAMS PER LITER
EPA - U.S. ENVIRONMENTAL PROTECTION AGENCY
DCE - DICHLOROETHENE

BASE REALIGNMENT AND CLOSURE
PROGRAM MANAGEMENT OFFICE WEST
SAN DIEGO, CALIFORNIA

GROUNDWATER MONITORING WELL INSTALLATION
AND SAMPLING REPORT FOR ORION PARK HOUSING AREA

FIGURE 6-8

Cis-1,2-DCE DISTRIBUTION, LOWER A AQUIFER

MOFFETT COMMUNITY HOUSING
MOFFETT FIELD, CALIFORNIA

REVISION: 0
AUTHOR: RKH
DCN: ECSD-5713-0079-0001
FILE NUMBER: 070367C1901.mxd

TETRA TECH EC, INC.