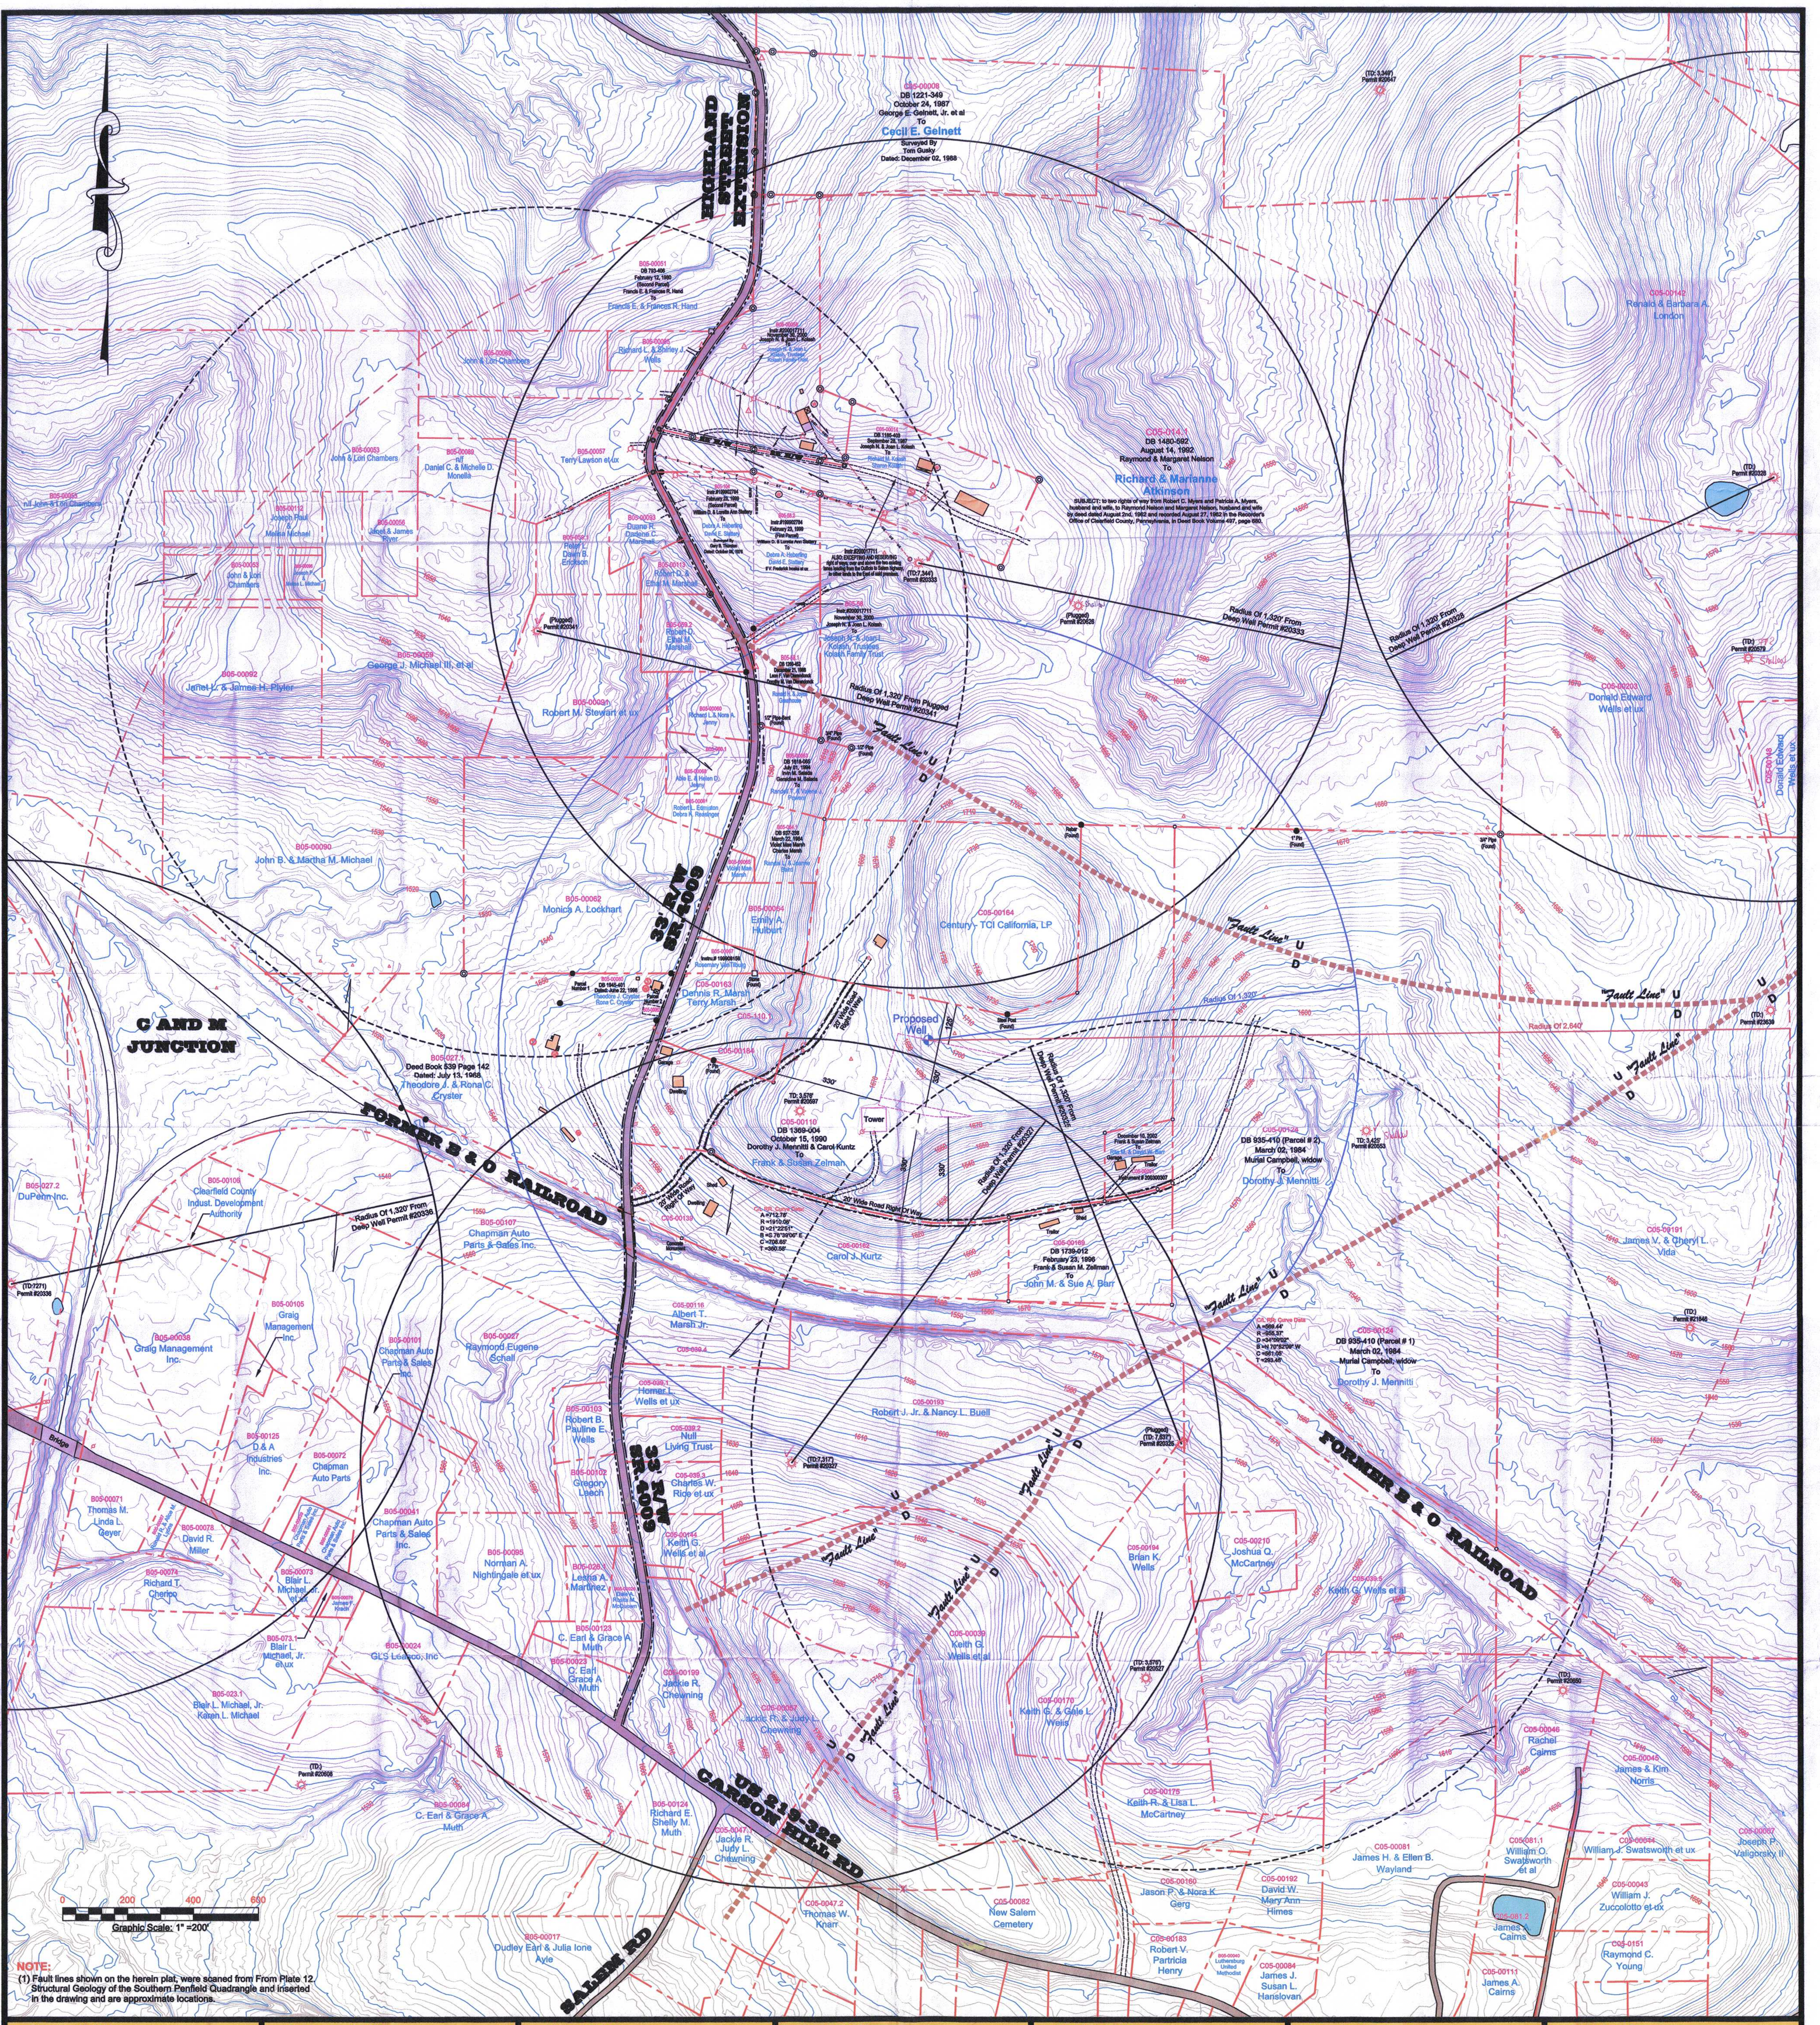


NOTE:
(1) Fault lines shown on the herein plat, were scaned from From Plate 12, Structural Geology of the Southern Penfield Quadrangle and inserted in the drawing and are approximate locations.

| Date: June 15, 2011 | Revision: July 13, 2012 | Job No: JN336411 | Sheet No: 1 Of 2 | Field-Book: HP48-GX | Drawn-By: B. Snyder | Scale: 1" = 200' |
|---|---|---|---|---|---|---|

# PROPOSED DISPOSAL / INJECTION WELL
FOR
# WINDFALL OIL & GAS

Brady Township, Clearfield County, Pennsylvania

## Alexander & Associates, Inc.

Land Surveying
112 Church Street, P.O. Box 378
Falls Creek, Pennsylvania, 15840
Phone: (814) 371-5578 Fax (814) 371-5850
Lional Alexander, P.L.S.
Reg. No. 22887-E

COMMONWEALTH OF PENNSYLVANIA REGISTERED PROFESSIONAL LIONAL ALEXANDER LAND SURVEYOR 22887-E