FILED
Sep 13, 2024
1:55 pm
U.S. EPA REGION 8
HEARING CLERK

CERCLA-08-2018-0009

EXHIBIT 1 - PARCEL MAP

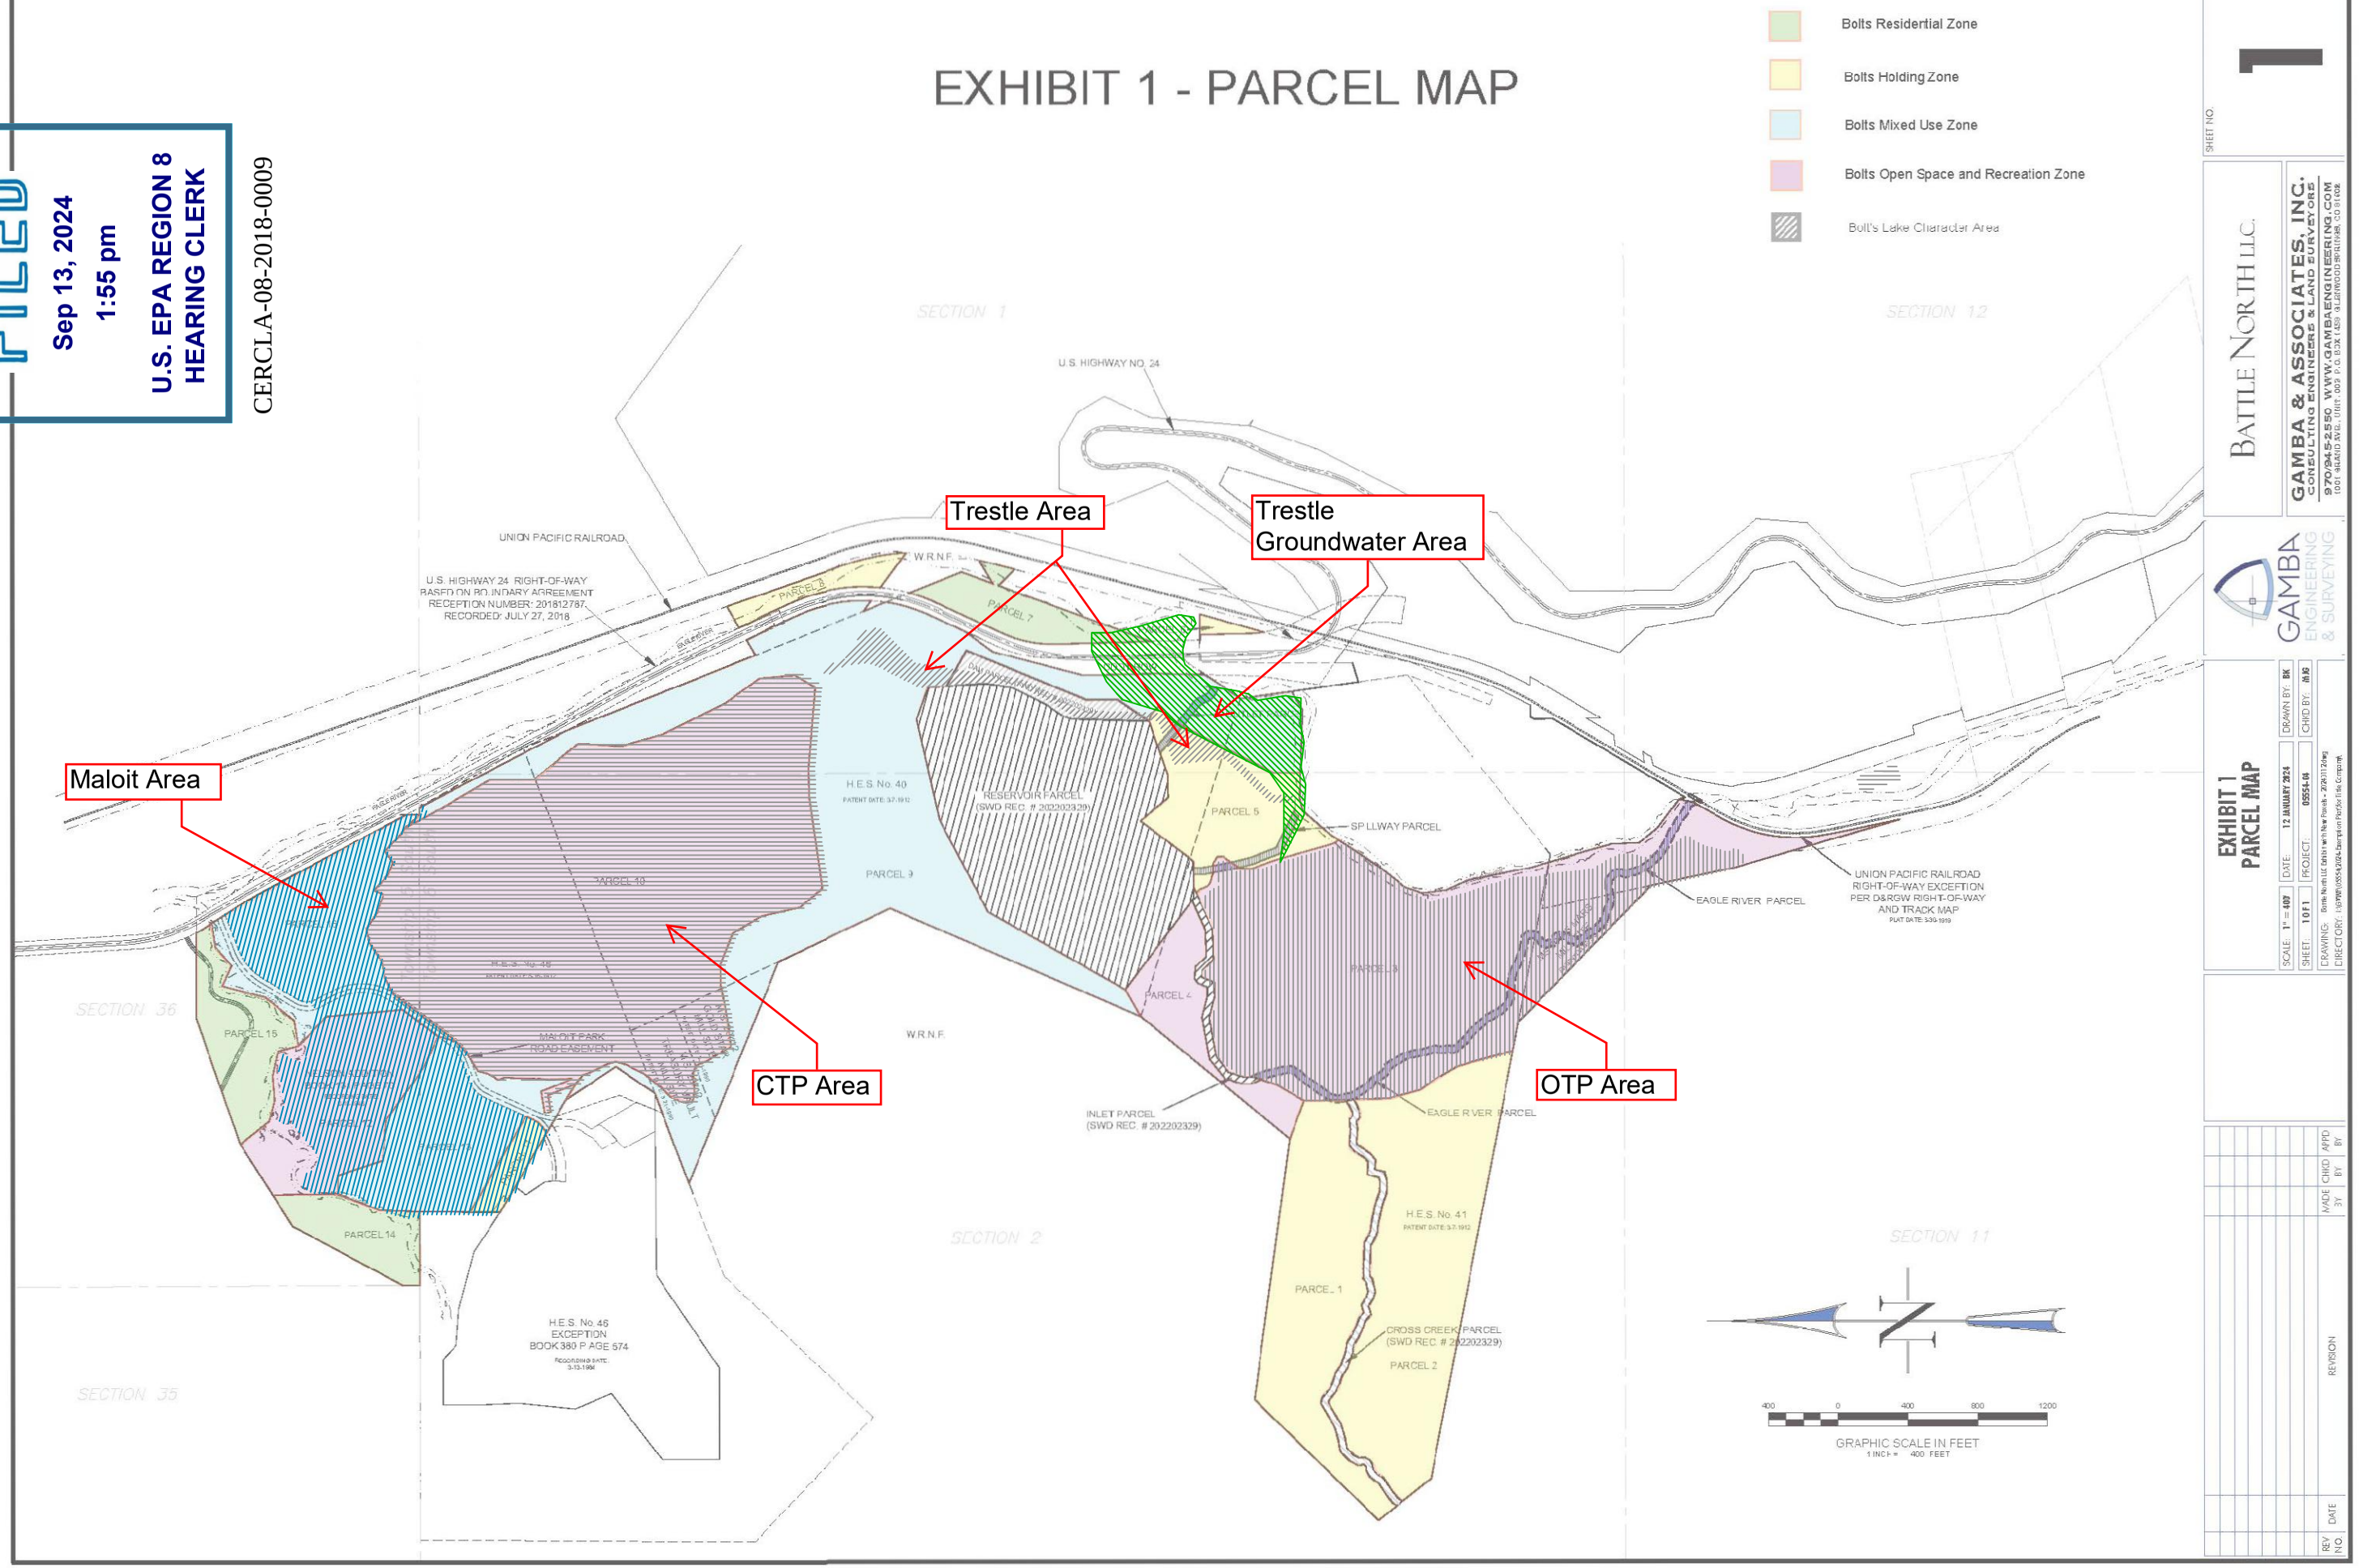

SHEET NO. 1

BATTLE NORTH LLC.

GAMBA & ASSOCIATES, INC.
CONSULTING ENGINEERS & LAND SURVEYORS
970/945-2550 WWW.GAMBAENGINEERING.COM
1001 WARD AVE., UNIT 003 P.O. BOX 1459 GLENWOOD SPRINGS, CO 81602

GAMBA ENGINEERING & SURVEYING

EXHIBIT 1
PARCEL MAP

SCALE: 1" = 400'
DATE: 12 JANUARY 2024
DRAWN BY: BK
SHEET: 1 OF 1
PROJECT: 05554.04
CHKD BY: MJG
DRAWING: Bolts North LLC Details in New Parcels - 2024 01 12.dwg
DIRECTORY: J:\2018\05554\004-Description\Section 1\Exhibits\Exhibit 1 Parcel Map

REV NO.	DATE	REVISION	MADE BY	CHKD BY	APPD BY