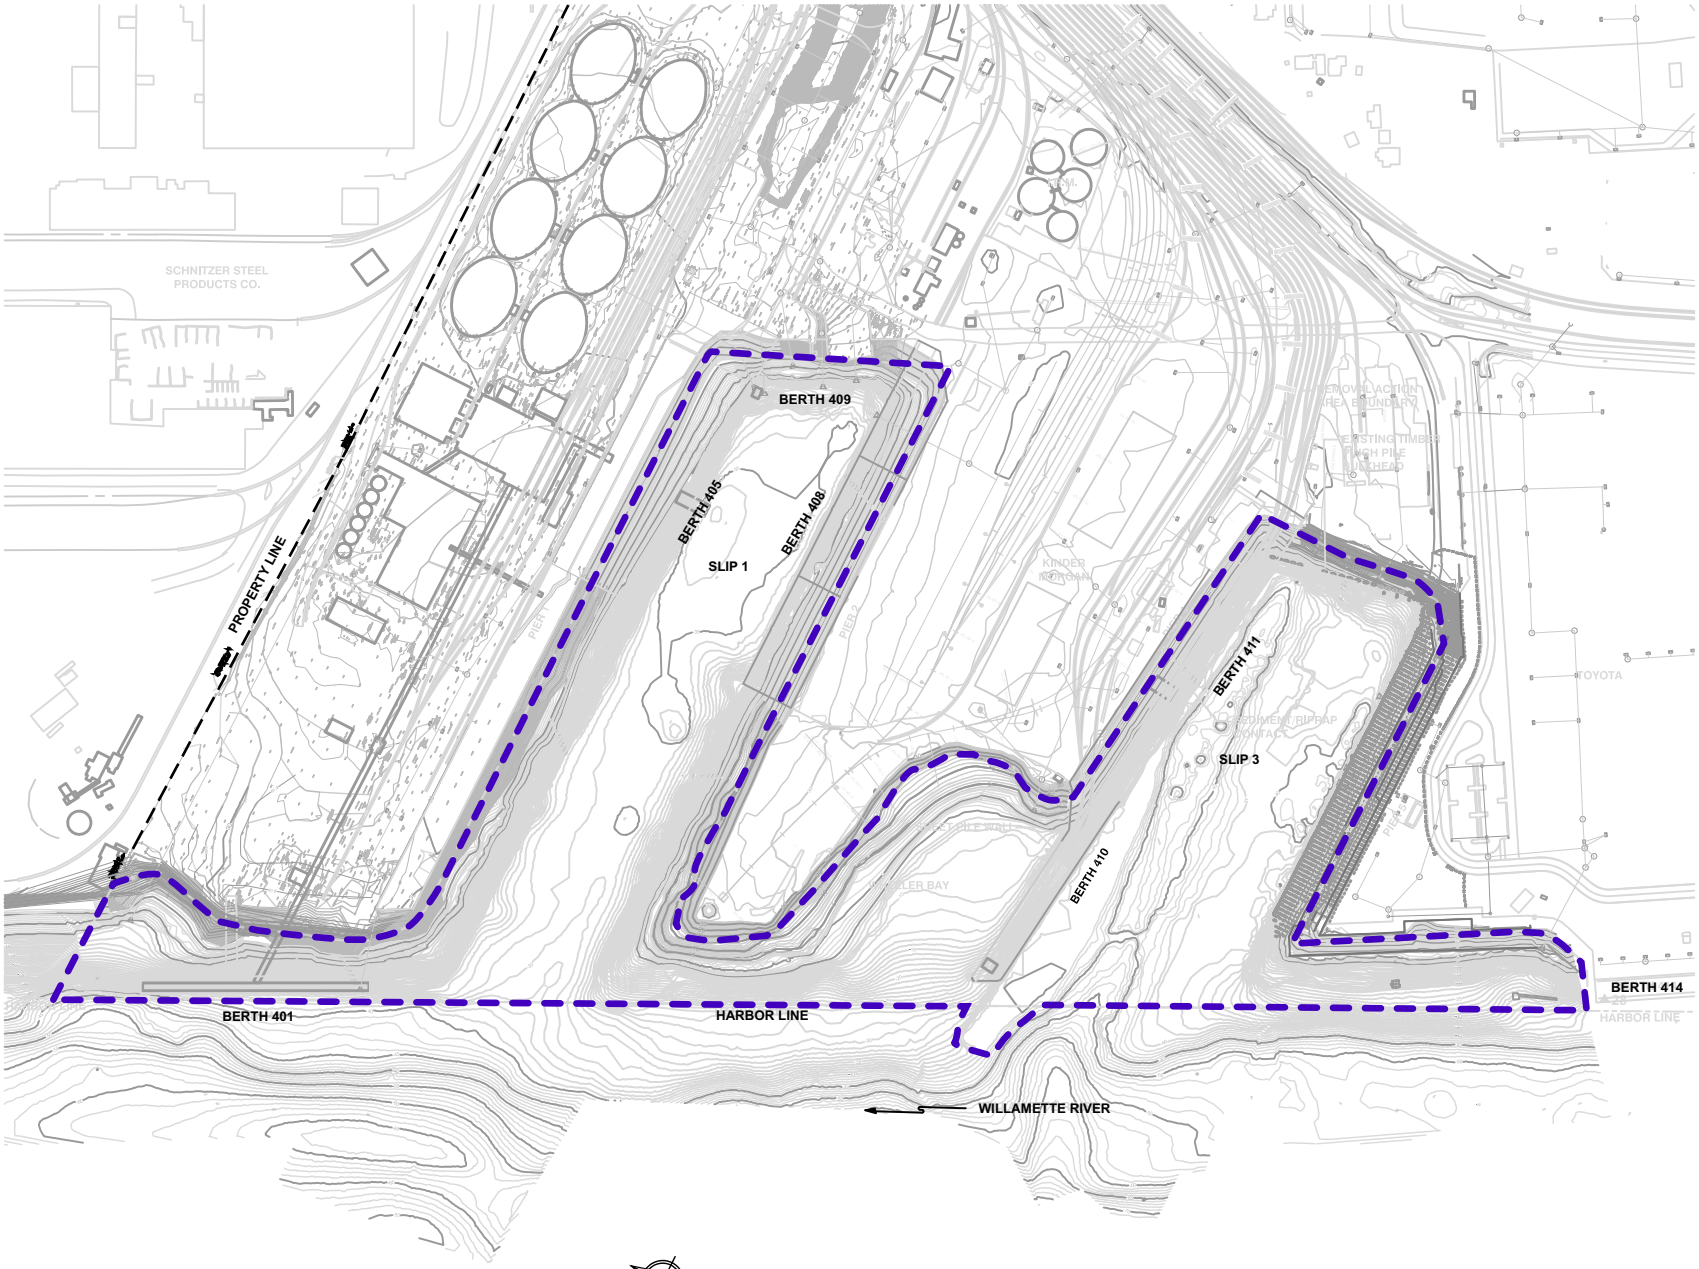

HORIZONTAL DATUM: PORT OF PORTLAND
LOCAL PROJECTION (INTERNATIONAL FEET)
VERTICAL DATUM: NGVD 29-47
CONTOUR INTERVAL = 1 FT

0 150
Scale in Feet

RAA Boundary

Jan 16 2008 9:48 am byanasak I:\Projects\Port of Portland\CONFIDENTIAL Terminal 4\Engineering and Design\Abatement Phase 1\RAA Boundary 01.17.08.pdf

ANCHOR ENVIRONMENTAL, L.L.C.

Removal Action Area Boundary
Terminal 4 Removal Action
Portland, Oregon