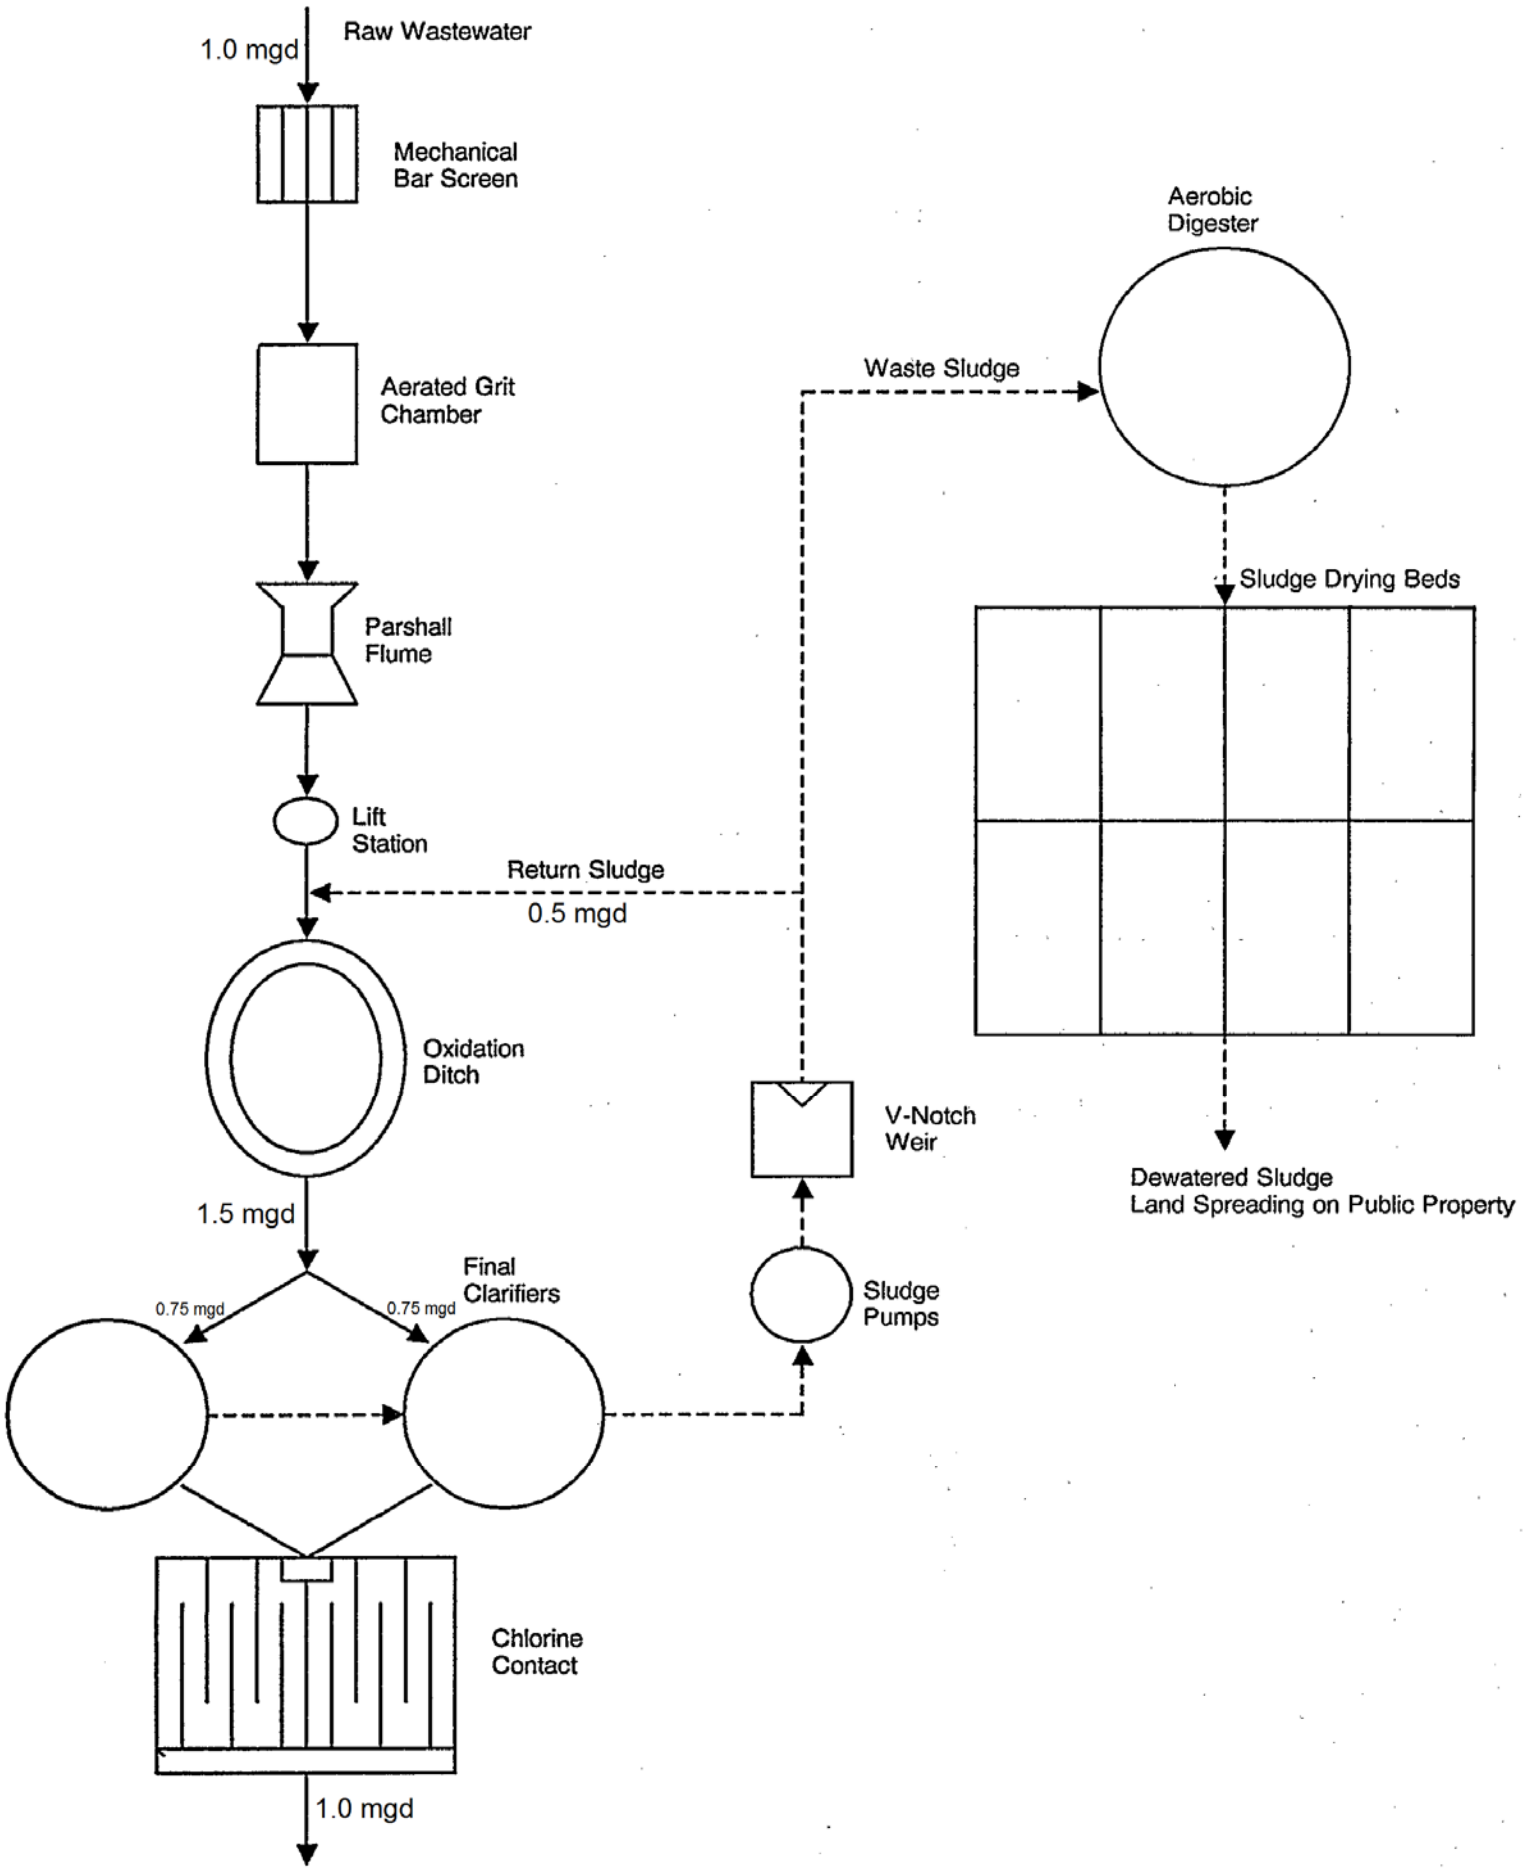
1.0 mgd
Raw Wastewater
Mechanical
Bar Screen
Aerated Grit
Chamber
Parshall
Flume
Lift
Station
Return Sludge
0.5 mgd
Oxidation
Ditch
1.5 mgd
0.75 mgd
0.75 mgd
Final
Clarifiers
Chlorine
Contact
1.0 mgd
Waste Sludge
Aerobic
Digester
Sludge Drying Beds
V-Notch
Weir
Sludge
Pumps
Dewatered Sludge
Land Spreading on Public Property