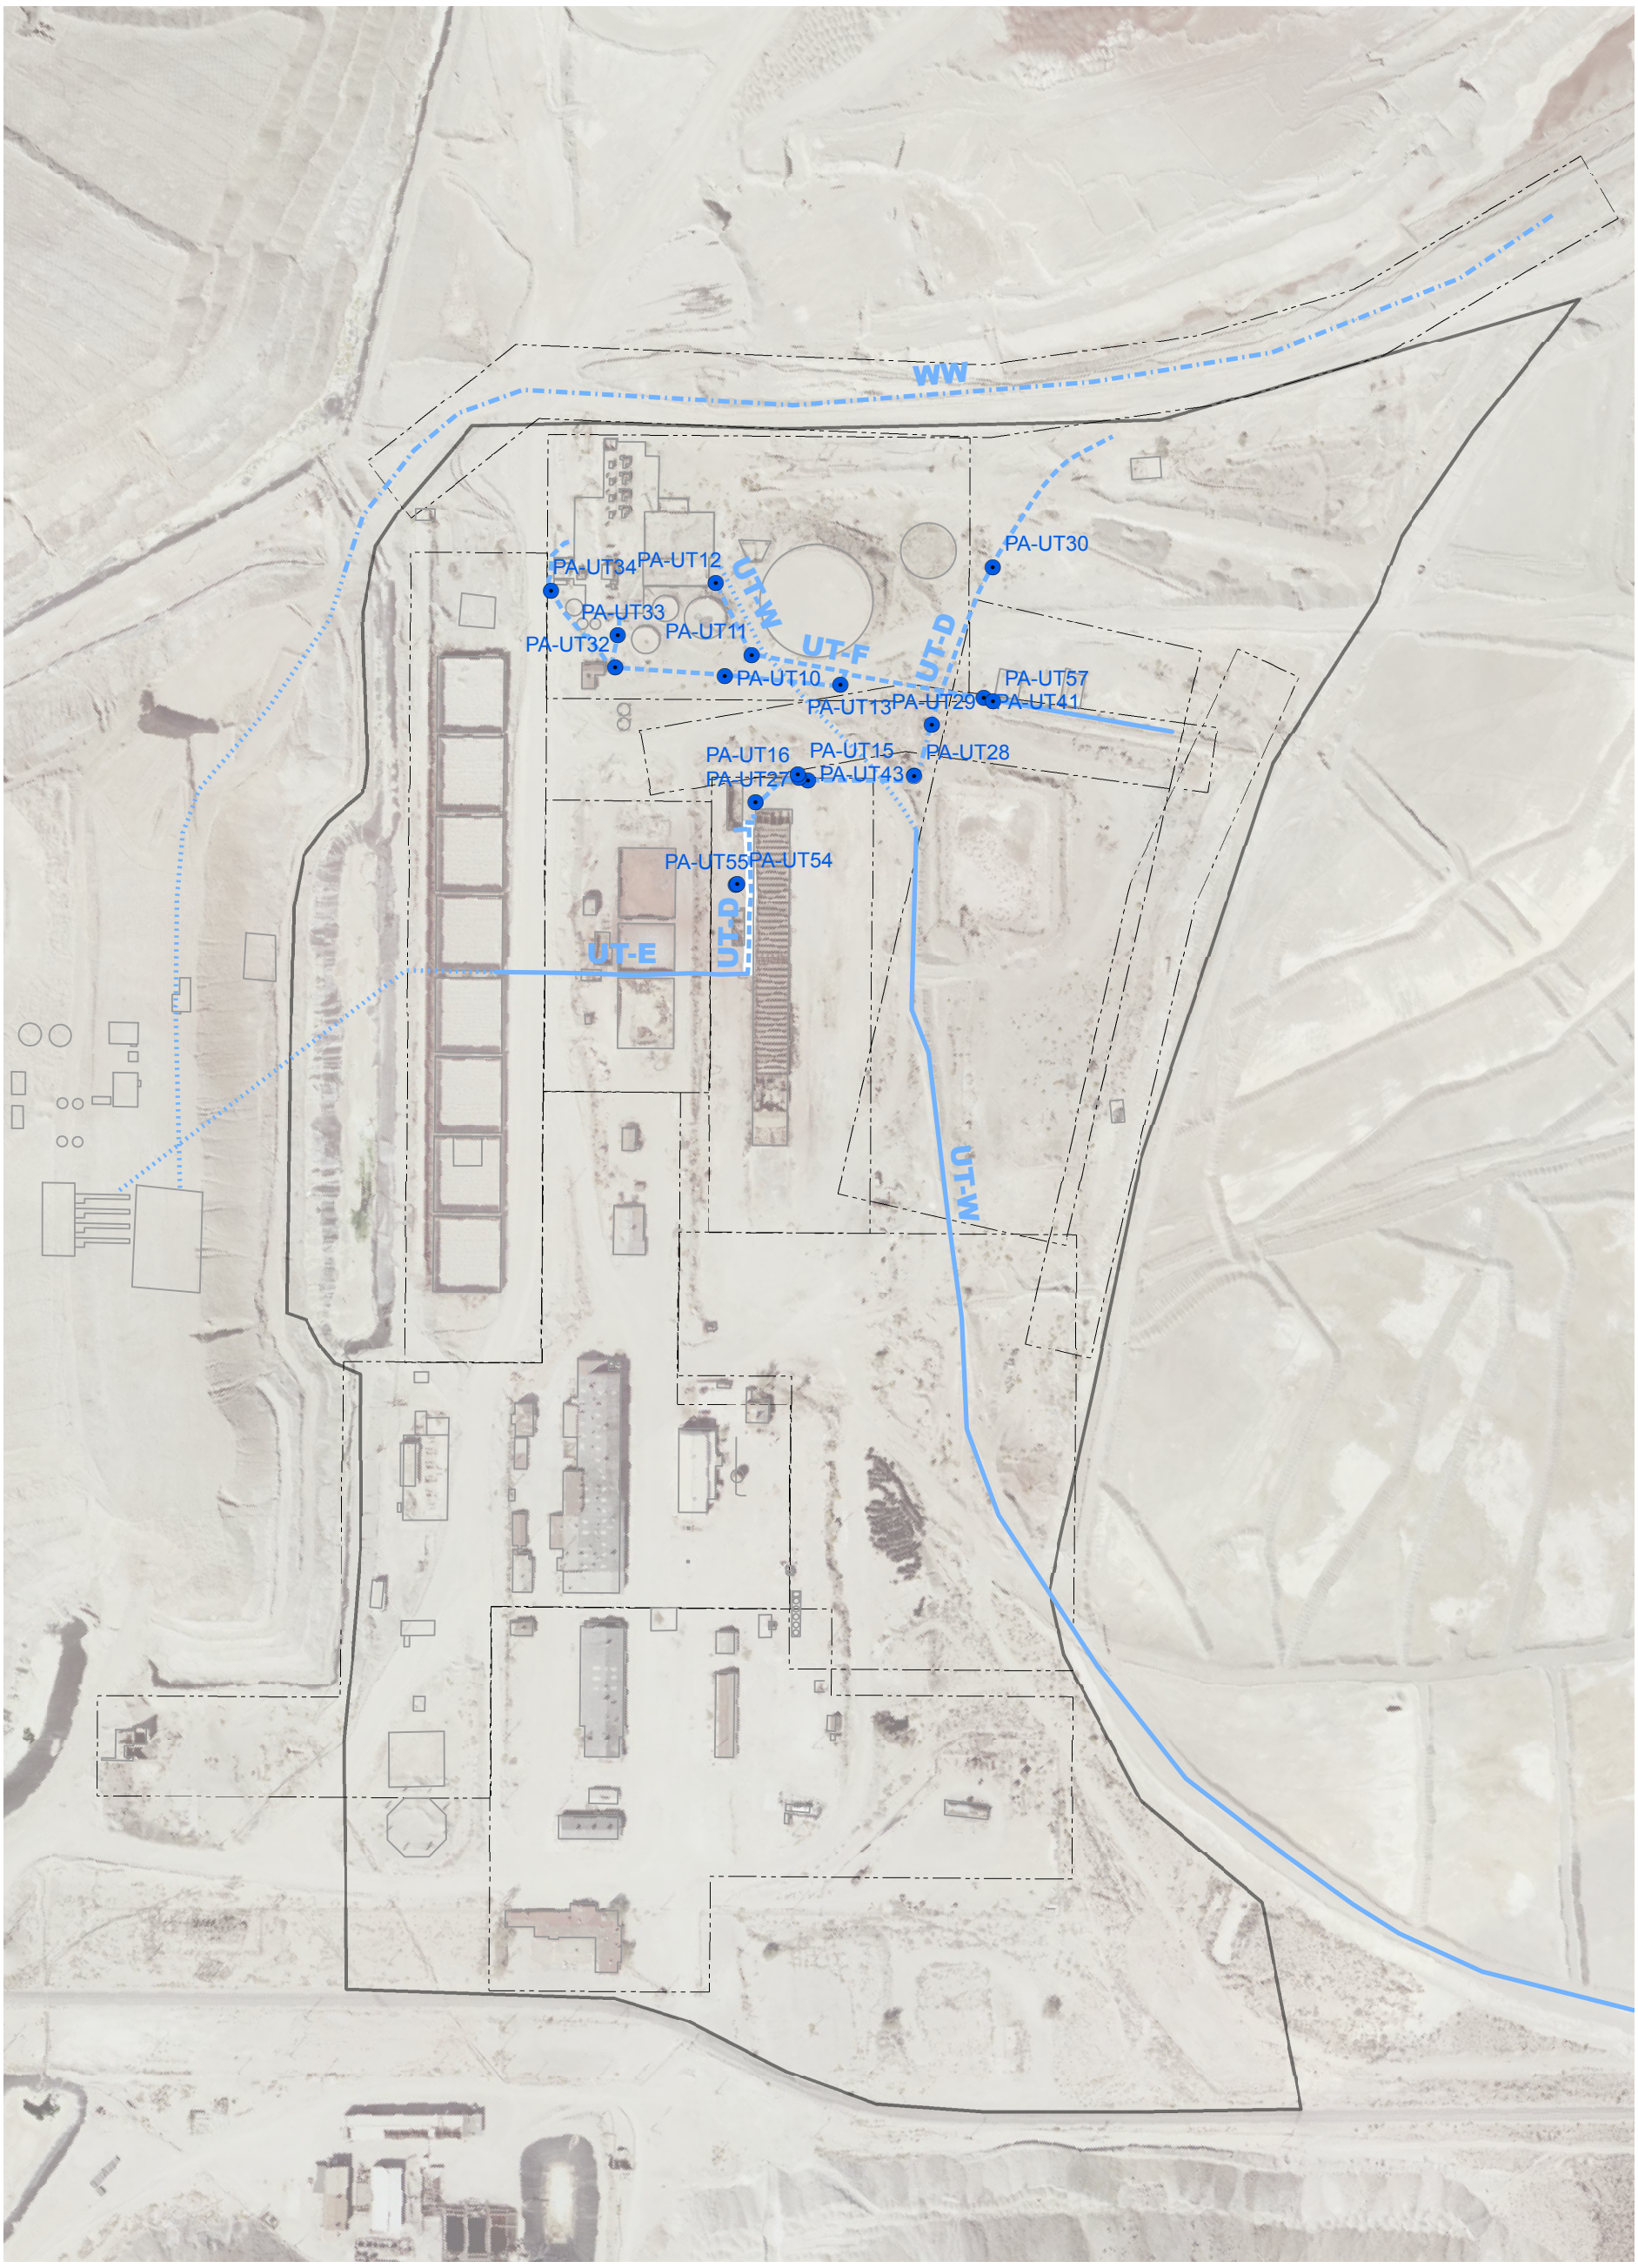

NOTES:
1.) PROJECTION: NEVADA STATE PLANE, WEST ZONE 1927 NORTH AMERICAN DATUM (FEET)
2.) BASE PHOTO TAKEN OCTOBER 3, 2001

EXPLANATION

- Process Utility Sample
- Inferred Location
- Above Ground Pipeline
- Underground Pipeline
- Non-Exist Pipeline
- Ditch

integral consulting inc.

BROWN AND CALDWELL

Date: August 2007

Atlantic Richfield Company

Project Number: 132799

150 75 0 150 300 Feet

2004-2005 Investigation Spent Solution Conveyance Features and Sample Locations