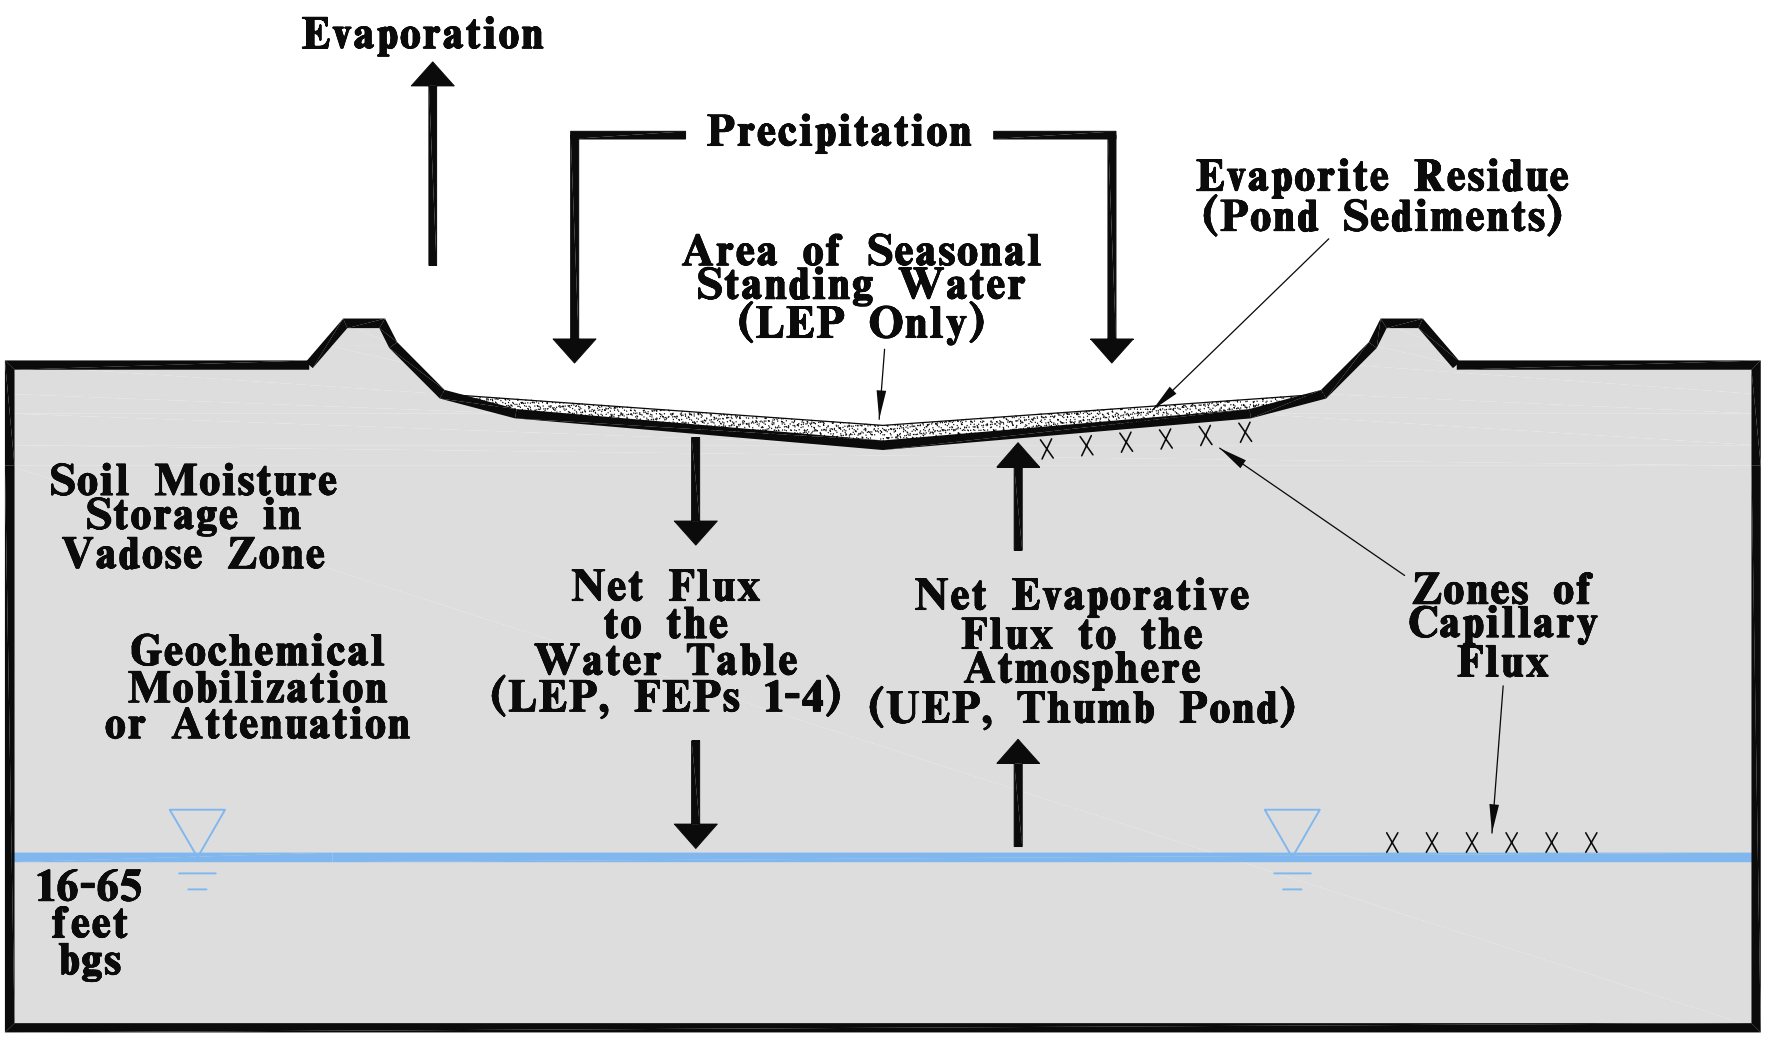

BROWN AND CALDWELL

Date: Mar 2009

Atlantic Richfield Company

Project: 136742

Figure 9-2

Evaporation Pond Conceptual Model