P:\Arco-Yerington\Site-Wide Groundwater Monitoring\136739 - Year 2009 Files\CAD\2008 Annual GW Report\Figure 6-1 - Cross-Section.dwg Feb 19, 2009 - 3:21pm rjohnson

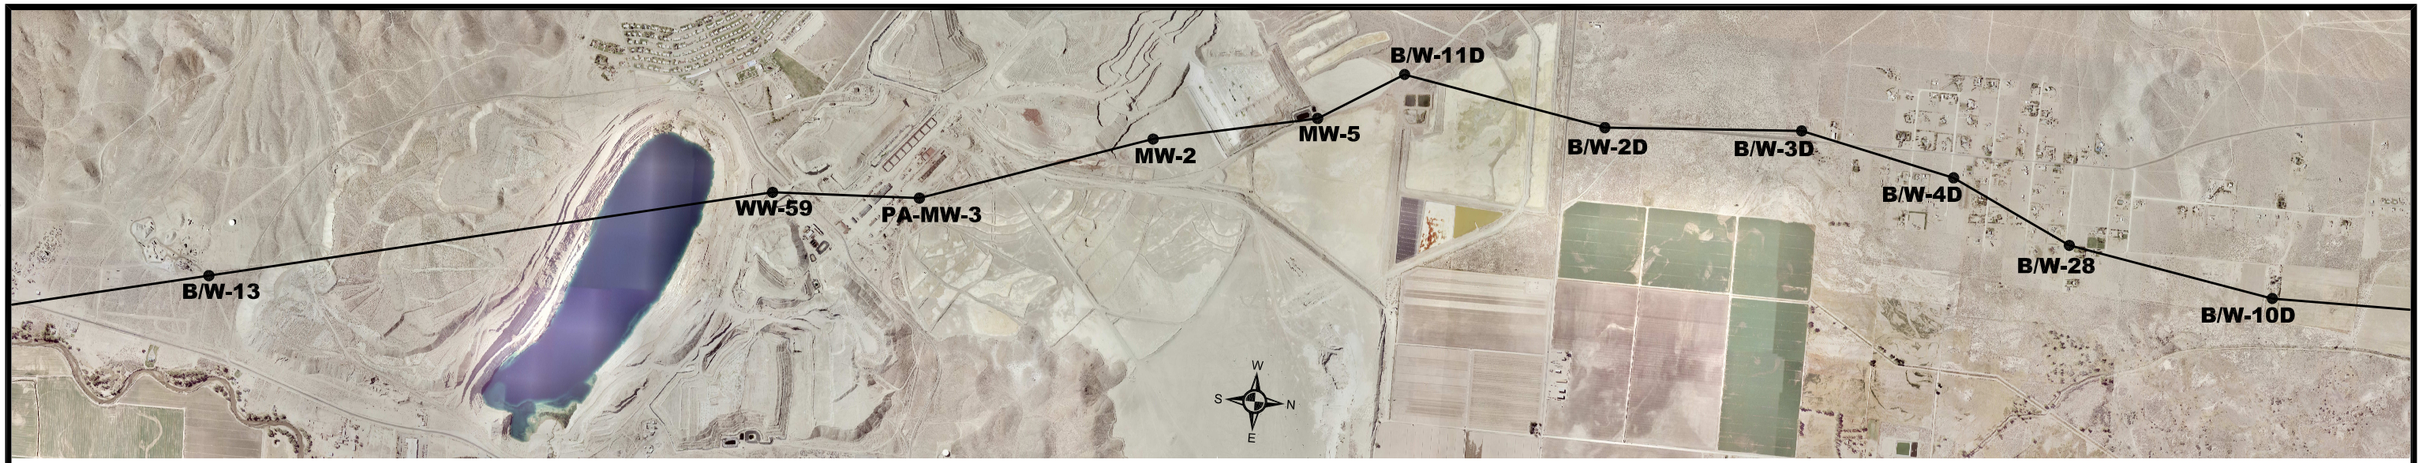

PLAN
SCALE: 1"=2500'

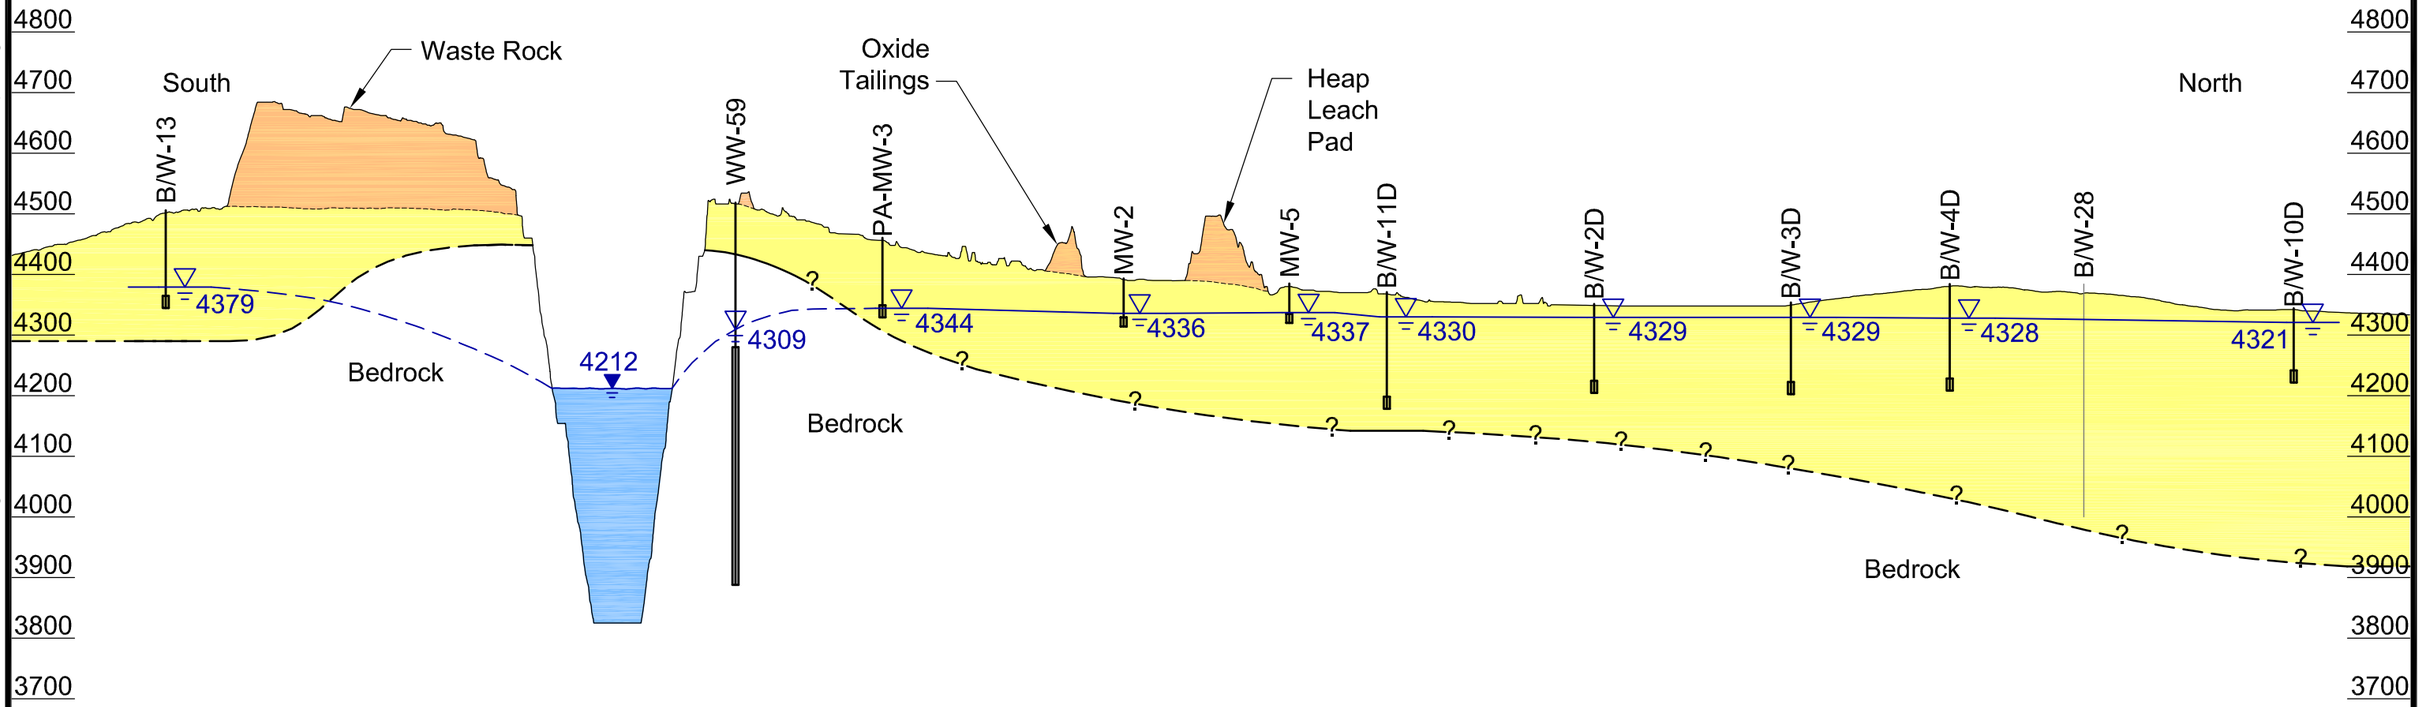

PROFILE
HORIZONTAL SCALE: 1"=2500' VERTICAL SCALE: 1"=250'
10X VERTICAL EXAGGERATION

BROWN AND CALDWELL

NORWEST Applied Hydrology

Date: March 2009

Atlantic Richfield Company

Project: 136739

1,250 0 1,250 2,500 FEET

Explanation
- Mine Waste
- Alluvium

Notes:
1. Groundwater Level Measurements from July 2007.
2. Pit Lake Level Measured on October 26, 2007.
3. Bedrock Encountered while Drilling at B/W-11D3 during November 2007

Figure 6-1

Generalized Hydrogeologic Cross Section (South to North)