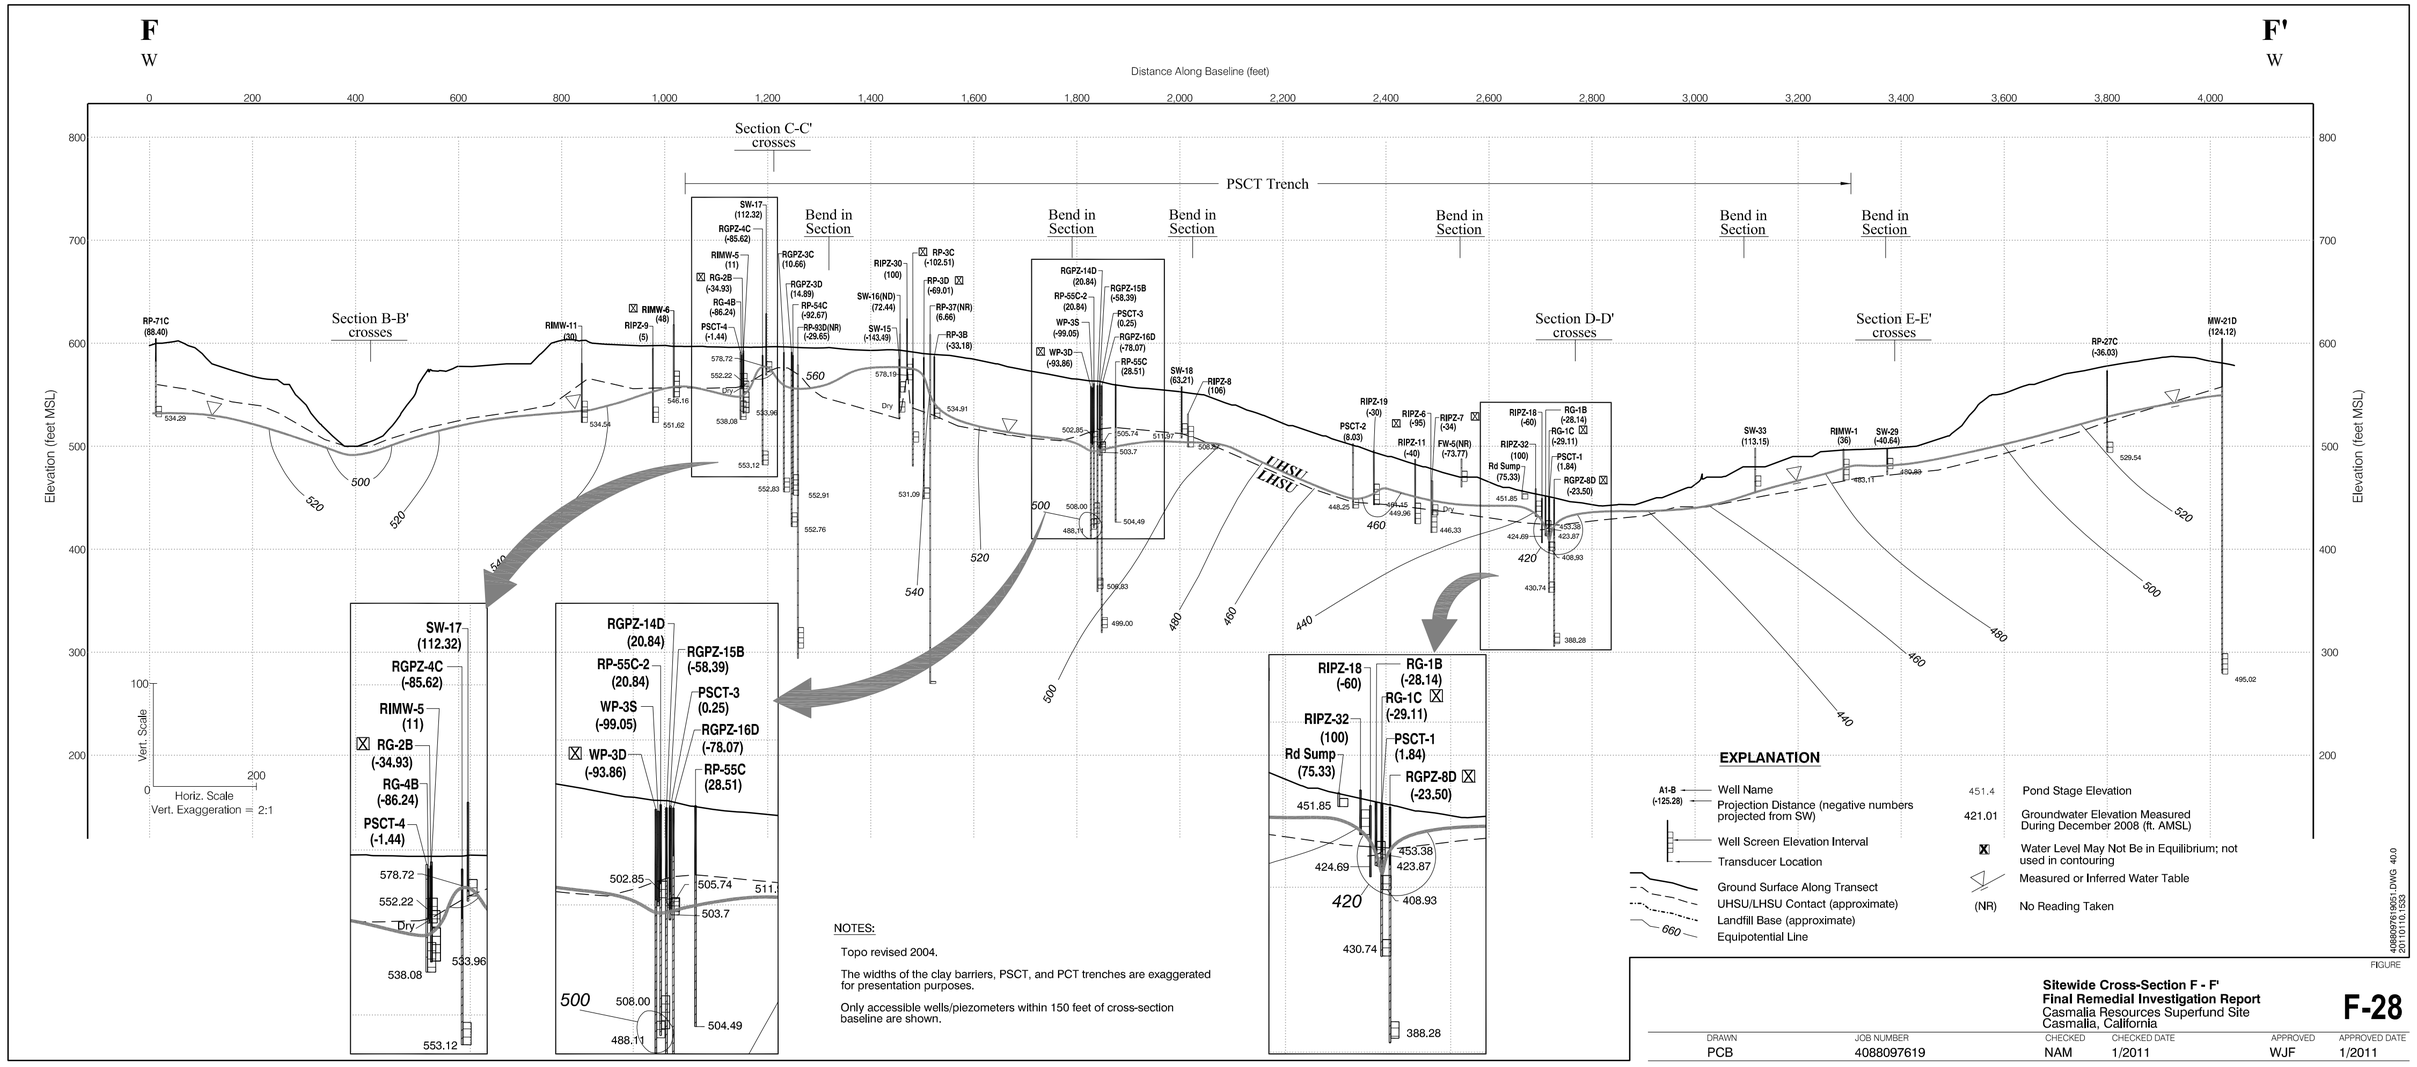

FIGURE

Sitewide Cross-Section F - F'
Final Remedial Investigation Report
Casmalia Resources Superfund Site
Casmalia, California

F-28

DRAWN	JOB NUMBER	CHECKED	CHECKED DATE	APPROVED	APPROVED DATE
PCB	4088097619	NAM	1/2011	WJF	1/2011