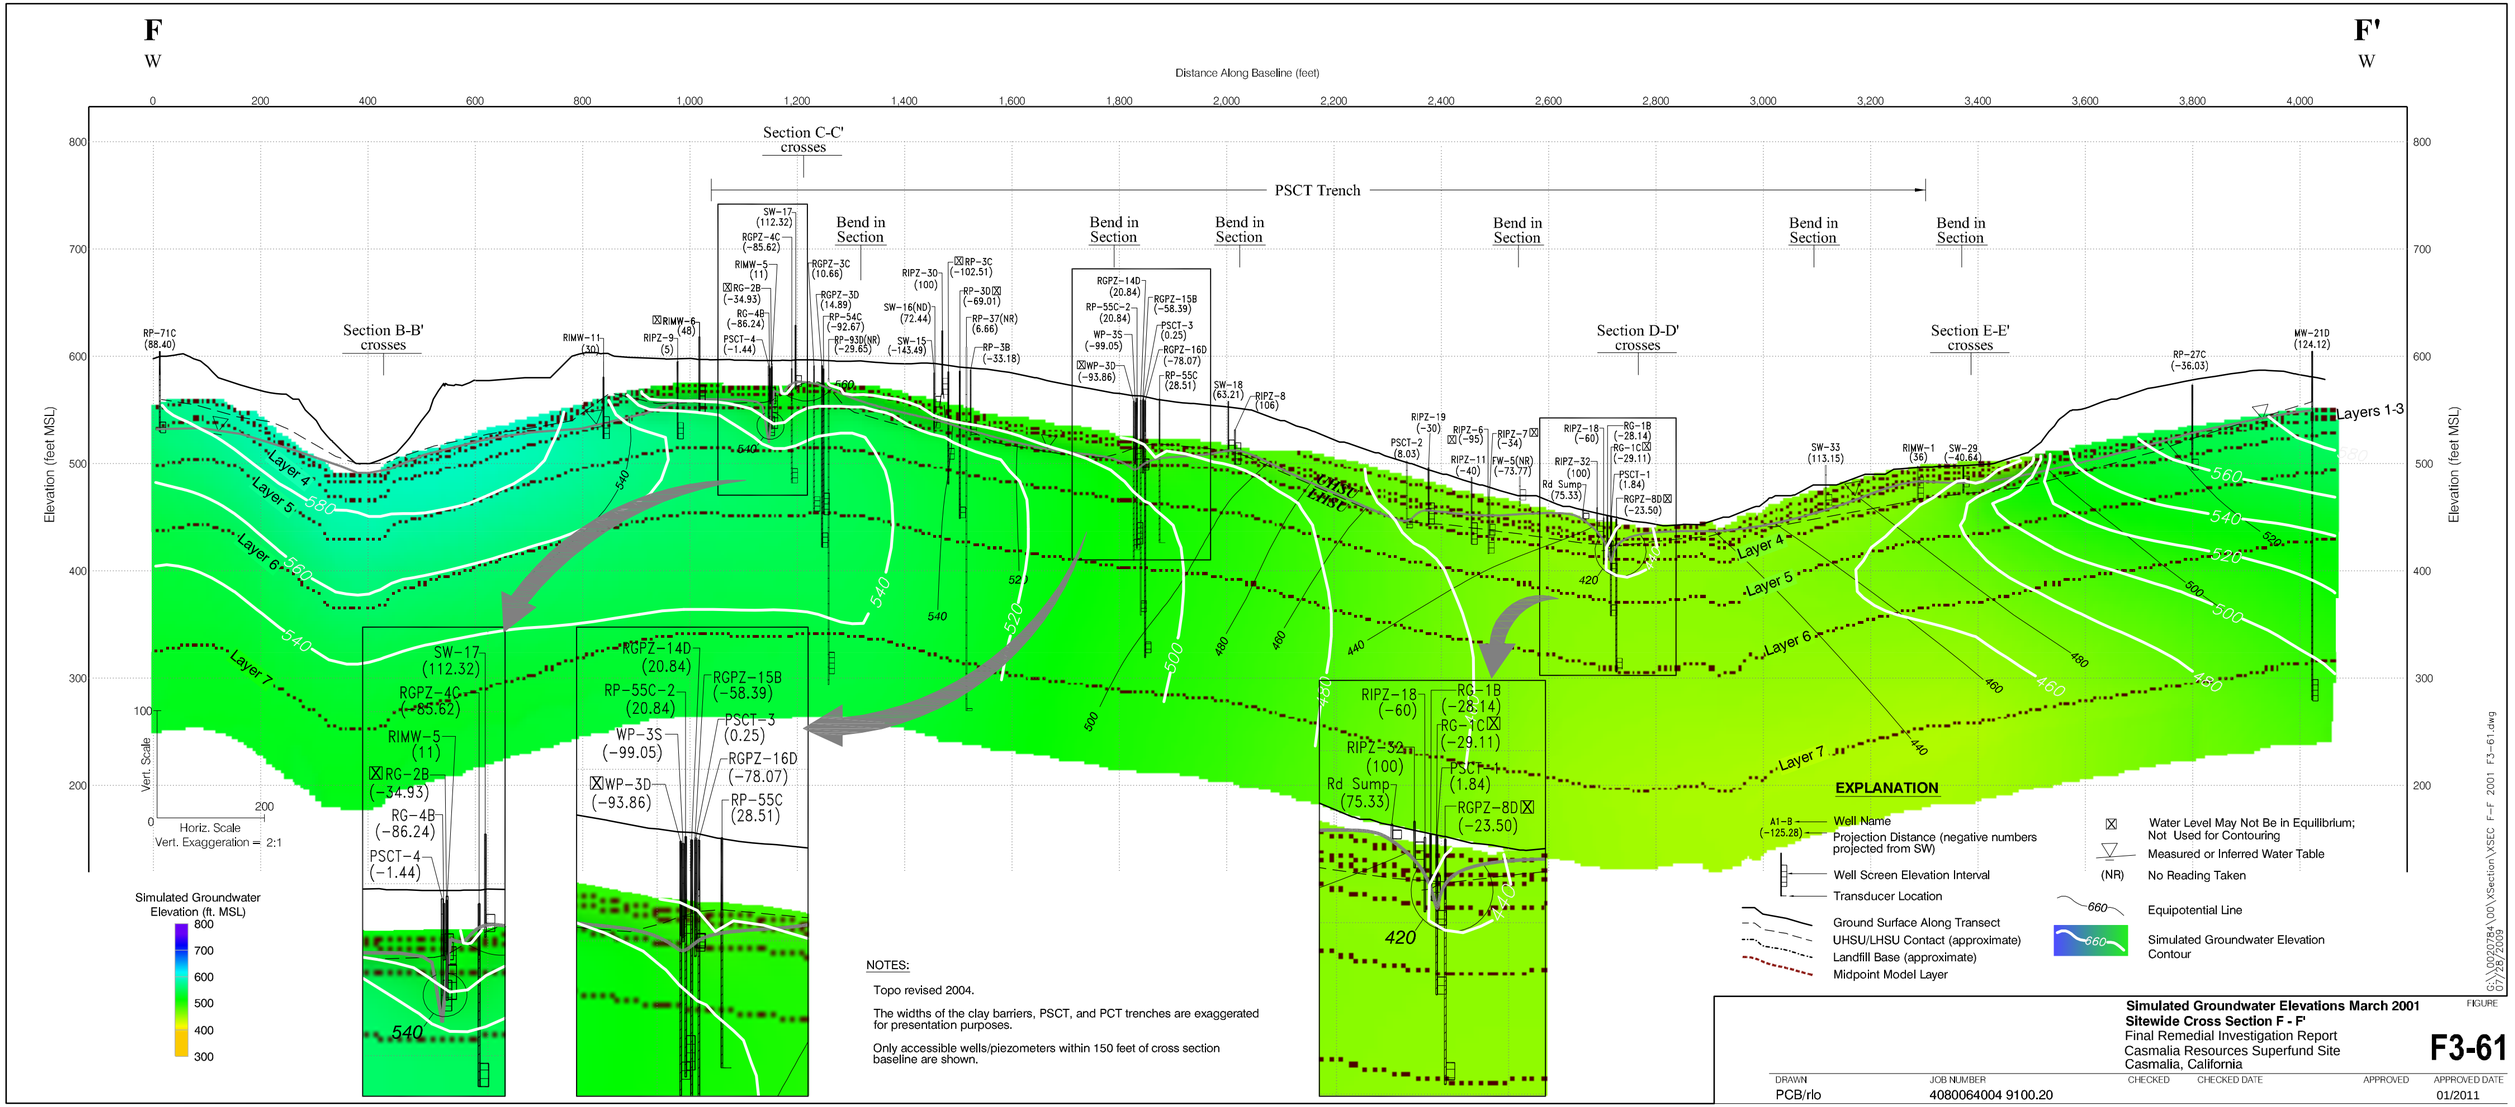

Simulated Groundwater Elevations March 2001
Sitewide Cross Section F - F'
Final Remedial Investigation Report
Casmalia Resources Superfund Site
Casmalia, California

FIGURE **F3-61**

DRAWN	JOB NUMBER	CHECKED	CHECKED DATE	APPROVED	APPROVED DATE
PCB/rlo	4080064004 9100.20				01/2011