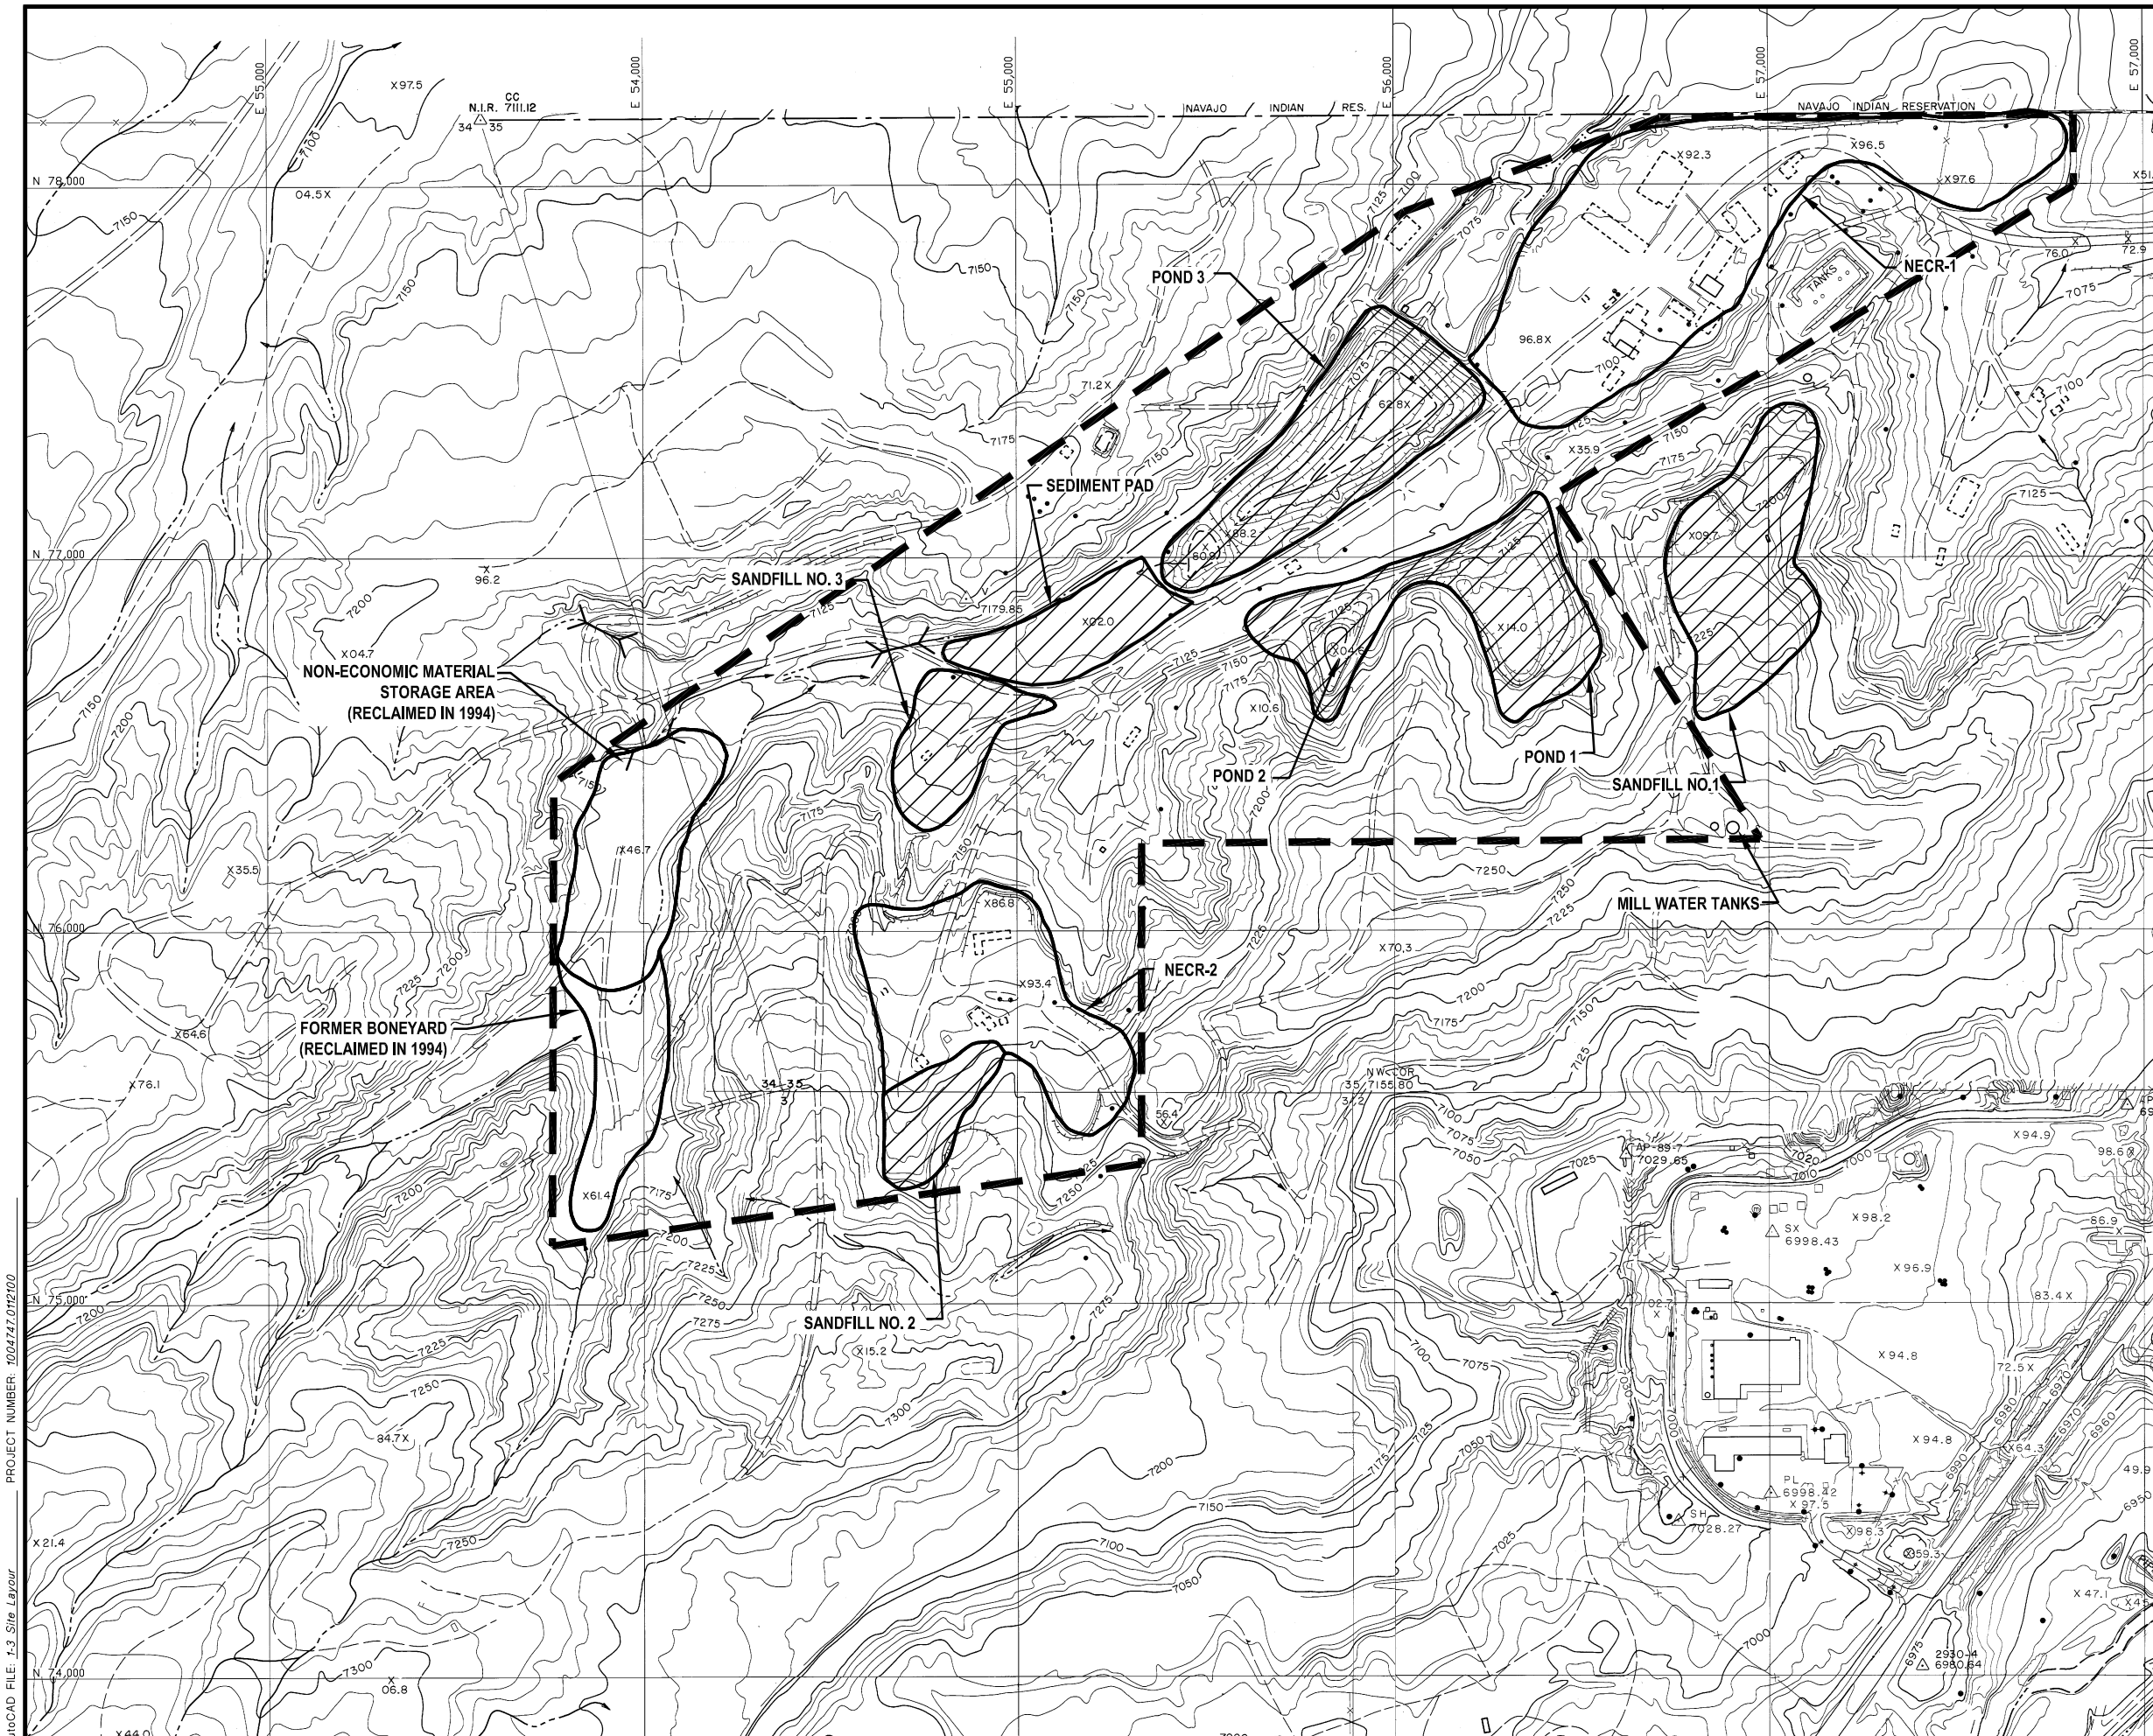

LEGEND

- PERMIT BOUNDARY
- FACILITY BOUNDARY (Approx.)
- NRC REGULATED AREAS RECLAIMED UNDER JURISDICTION OF NRC RADIOACTIVE MATERIAL LISCENSE SUA-1475.
- CULVERT

NOTE:

1. SURFACE TOPOGRAPHY GENERATED FROM AERIAL PHOTOGRAPHS DATED AUGUST 1996 BY KOOGLE & POULS ENGINEERING, INC.

N

APPROXIMATE SCALE

0 225' 450'

FEET

REV. No.	REVISIONS	DATE	DESIGN BY	DRAWN BY	REVIEWED AND SIGNED BY
1	Issued For Final	08/06	L.Martin	C.Fowler	L.Martin
0	Issued for Draft Review	04/06	L.Martin	K.Conrath	L.Martin

UNC
P.O. BOX 3077
Gallup, New Mexico 87305-3077

PROJECT:

Removal Site Evaluation Work Plan

DRAWING TITLE:

SITE LAYOUT

MWH

Sheet 1 Of 1 Sheets

SCALE: As Shown

FIGURE No. 1-3

PROJECT NUMBER: 1004747.012100

AutoCAD FILE: 1-3 Site Layout