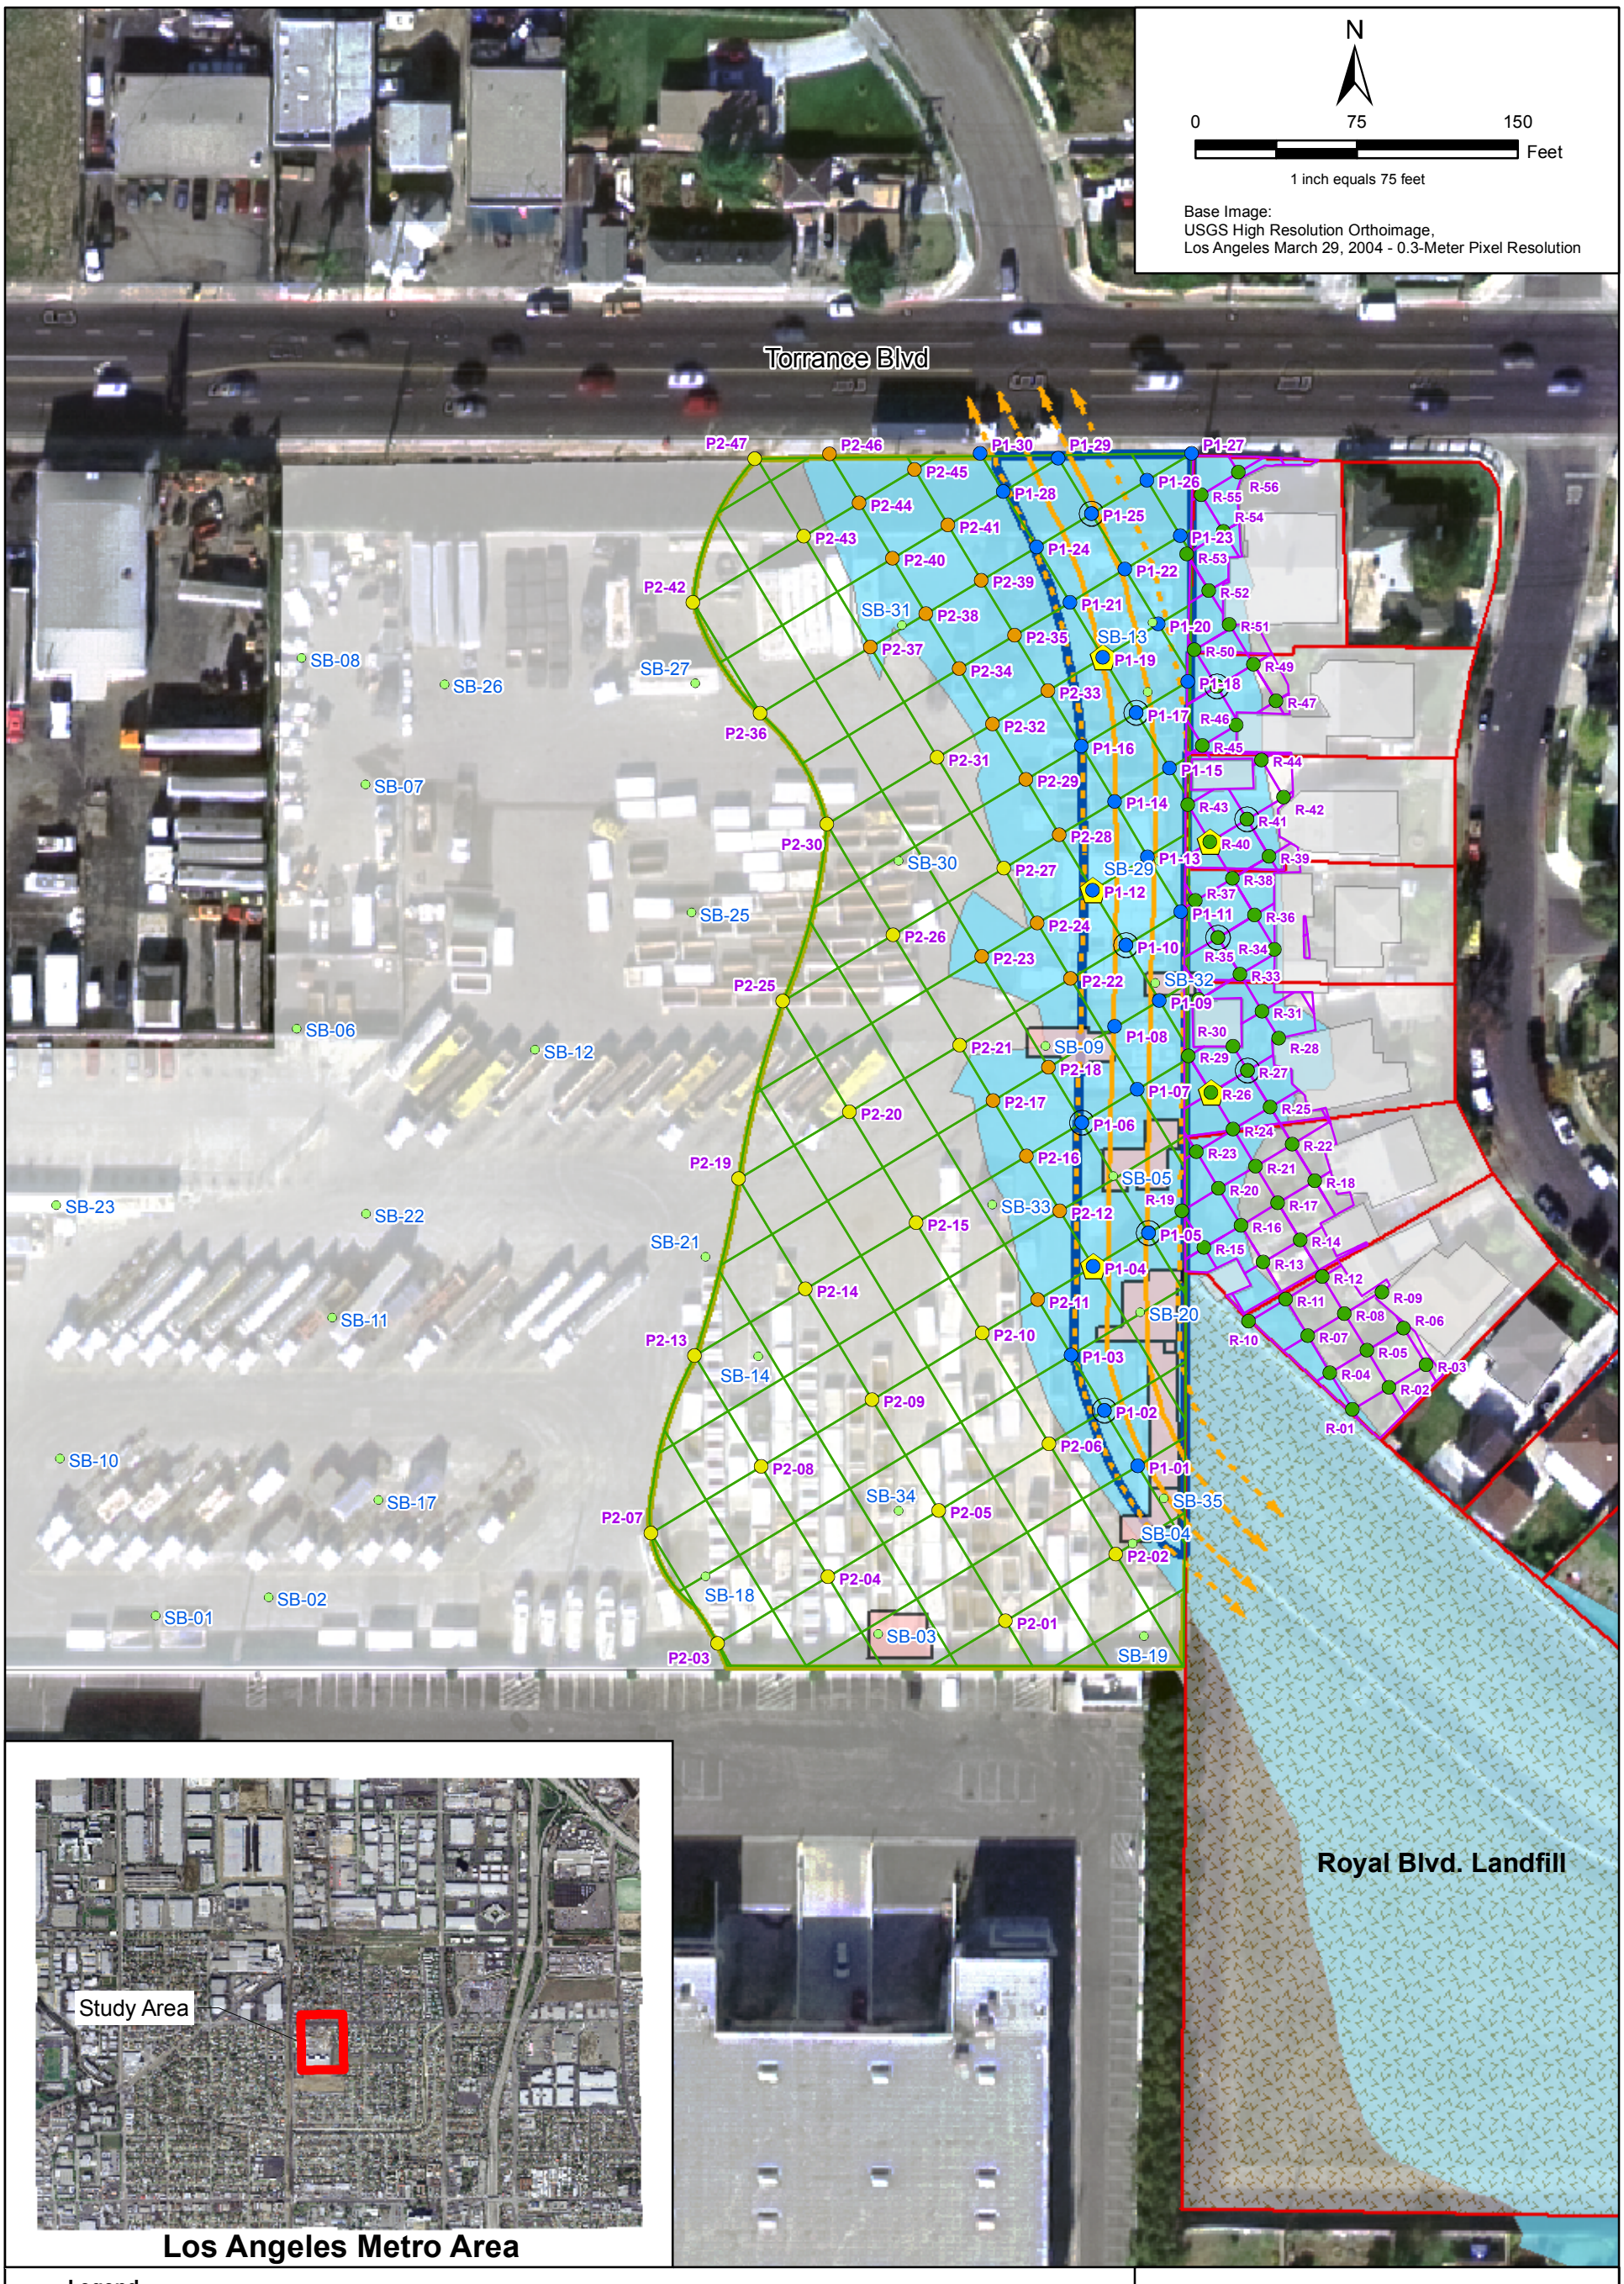


**Legend**

| | |
|---|---|
| P1-01 | Phase 1 ECI Soil Boring Location - 20 ft depth |
| P1-05 | Phase 1 Collocated ECI Soil Boring Location |
| R-01 | Residential Soil Boring Location - 14 ft depth |
| R-48 | Collocated Residential Soil Boring Location |
| P2-02 | Phase 2 ECI Soil Boring Location - 14 ft depth |
| P2-01 | Phase 2 ECI Soil Boring Location - 11 ft depth |
| SB-17 | Existing Soil Boring Locations (Haley & Aldrich, 2005) |

15 ft LACFCD Easement Buffer
LACFCD Easement
Digitized Parcels
Residential Buildings
Excavation Area
Royal Blvd. Landfill
Historic Stormwater Pathway
Geotechnical Samples

20 ft Grid Spacing
30 ft Grid Spacing
Phase 1
Phase 2

**Notes:**
Phase 2 collocated samples will be determined in the field

## FIGURE A-8
## PROPOSED SOIL BORING LOCATIONS

SOIL INVESTIGATION FOR
HISTORICAL STORMWATER PATHWAY - SOUTH
MONTROSE CHEMICAL SUPERFUND SITE
LOS ANGELES COUNTY, CALIFORNIA

BAO \\CABLECAR\GIS\PROJECTS\EPA_MONTROSE\PHASE1\MXDS\QAPP\FIGA-8_PROPOSED_SOIL_BORING_LOCATION.MXD FIGA-8_PROPOSED_SOIL_BORING_SAMPLING.PDF 3/28/2006 14:51:10