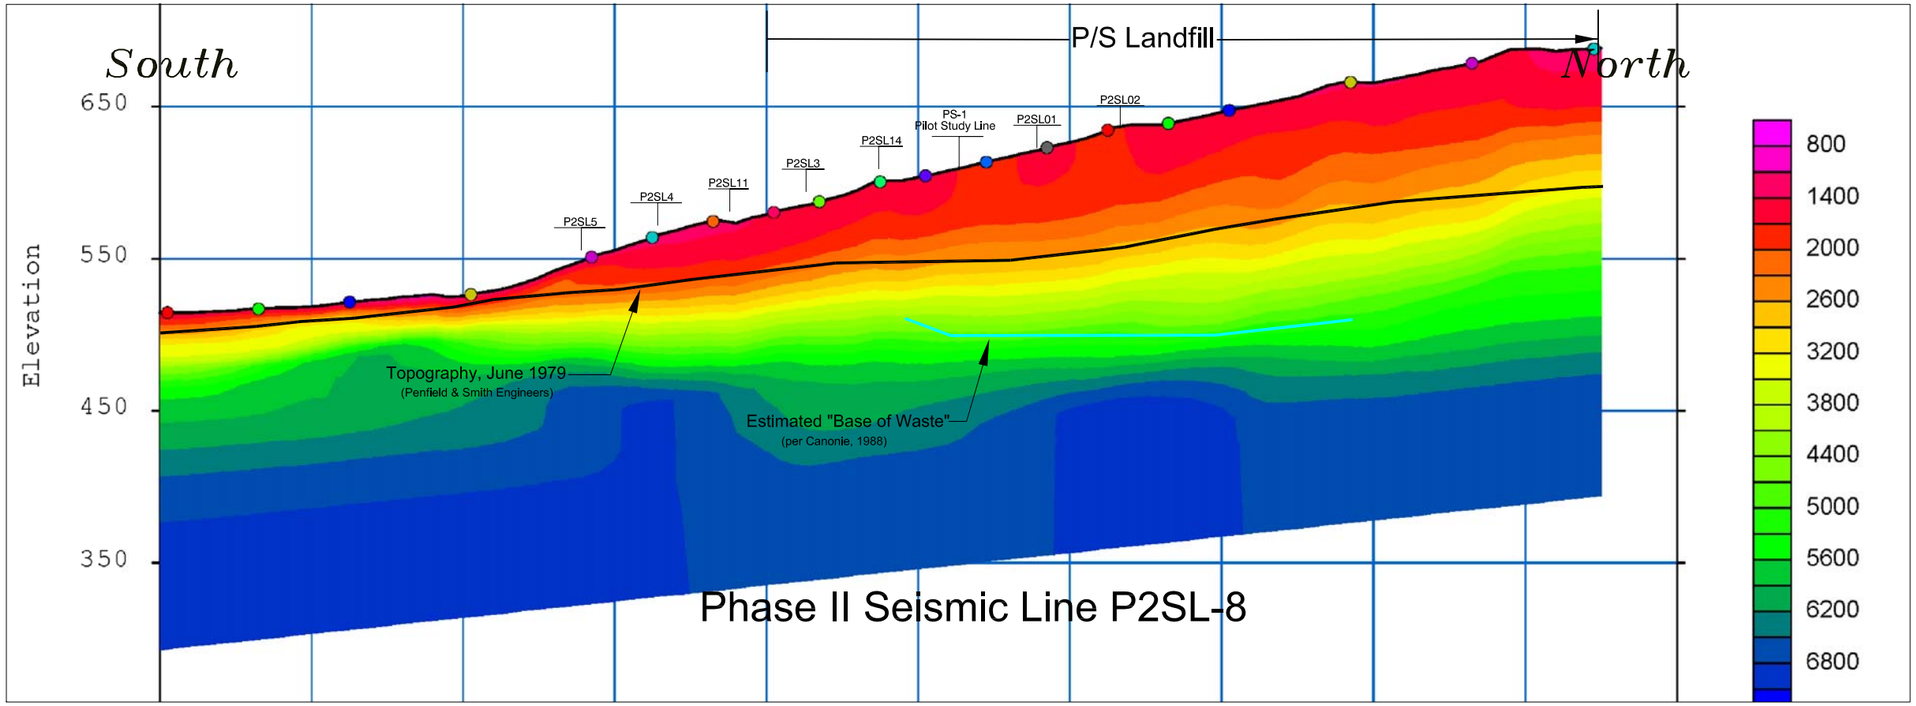

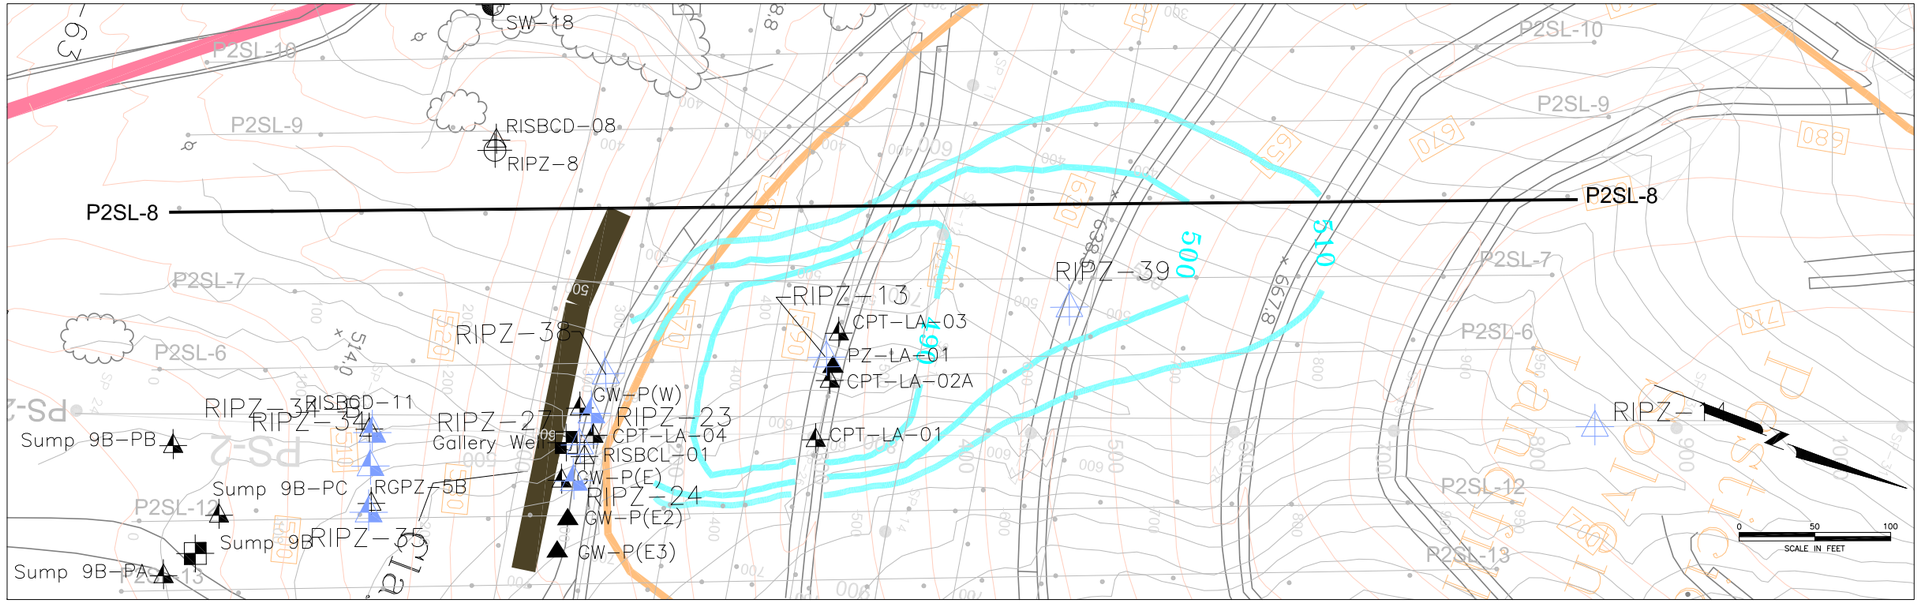

Plotted: 12-21-2010 4:15 PM By: pcboudreau
Path: P:\4098\042051_Casmalia\RI Report Draft 2007\Appendix L\CAD\RWS_work_November2007\ Fig L-33_P2SL-08_30ltr.dwg

NO.	DATE	REVISIONS	BY	CHK

DRAWN:	Ntm	PROJECT NO:	4088097619
ENGINEER:		SCALE:	Check Graphic
CHECKED:	NAM	APPROVED:	WJF
DATE:	1/2011	DATE:	1/2011

Final Remedial Investigation Report

Casmalia Resources Superfund Site
Casmalia, California

Phase II Seismic Refraction Results
Line P2SL-8

FIGURE **L-33**
SHEET: OF
REVISION NUMBER: 0
DATE: January 2011