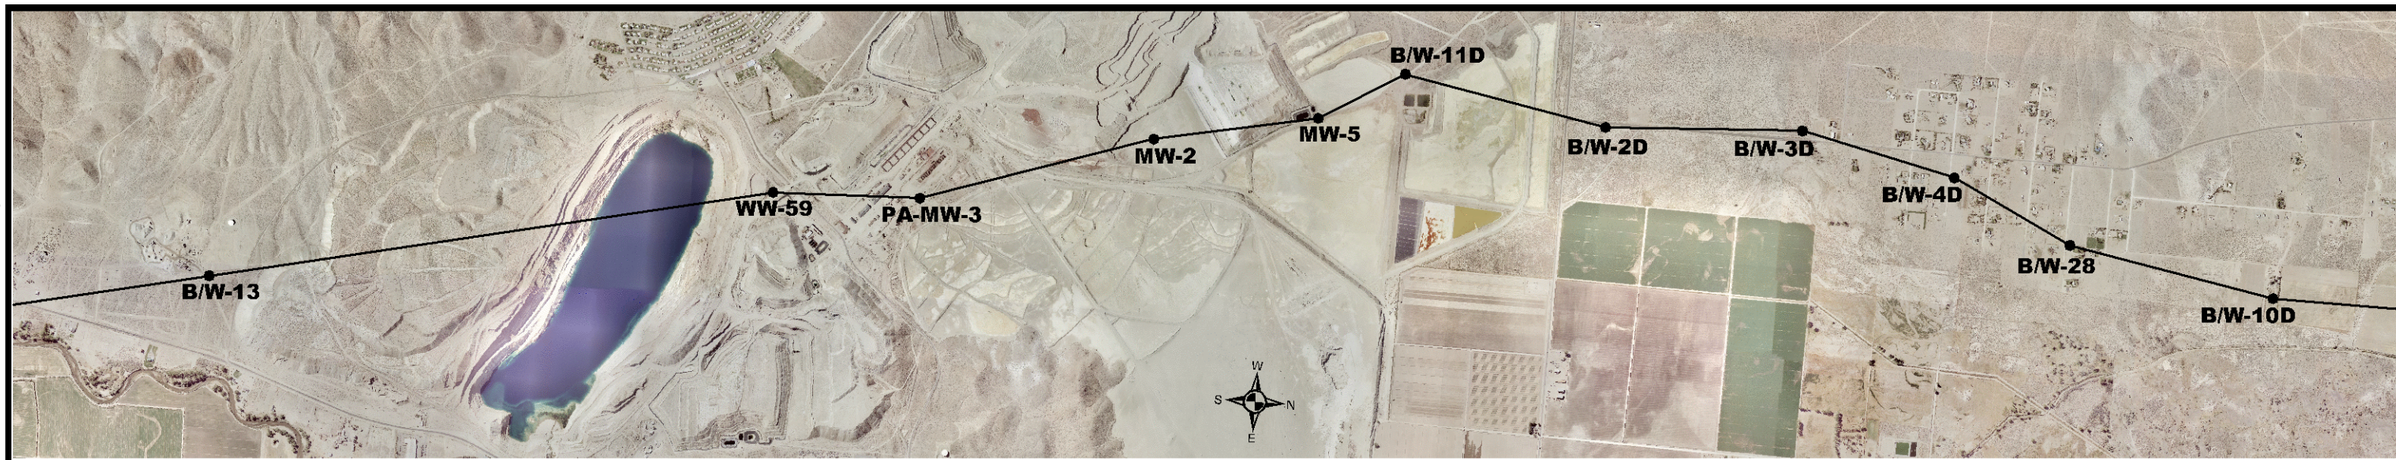

PLAN
SCALE: 1"=2500'

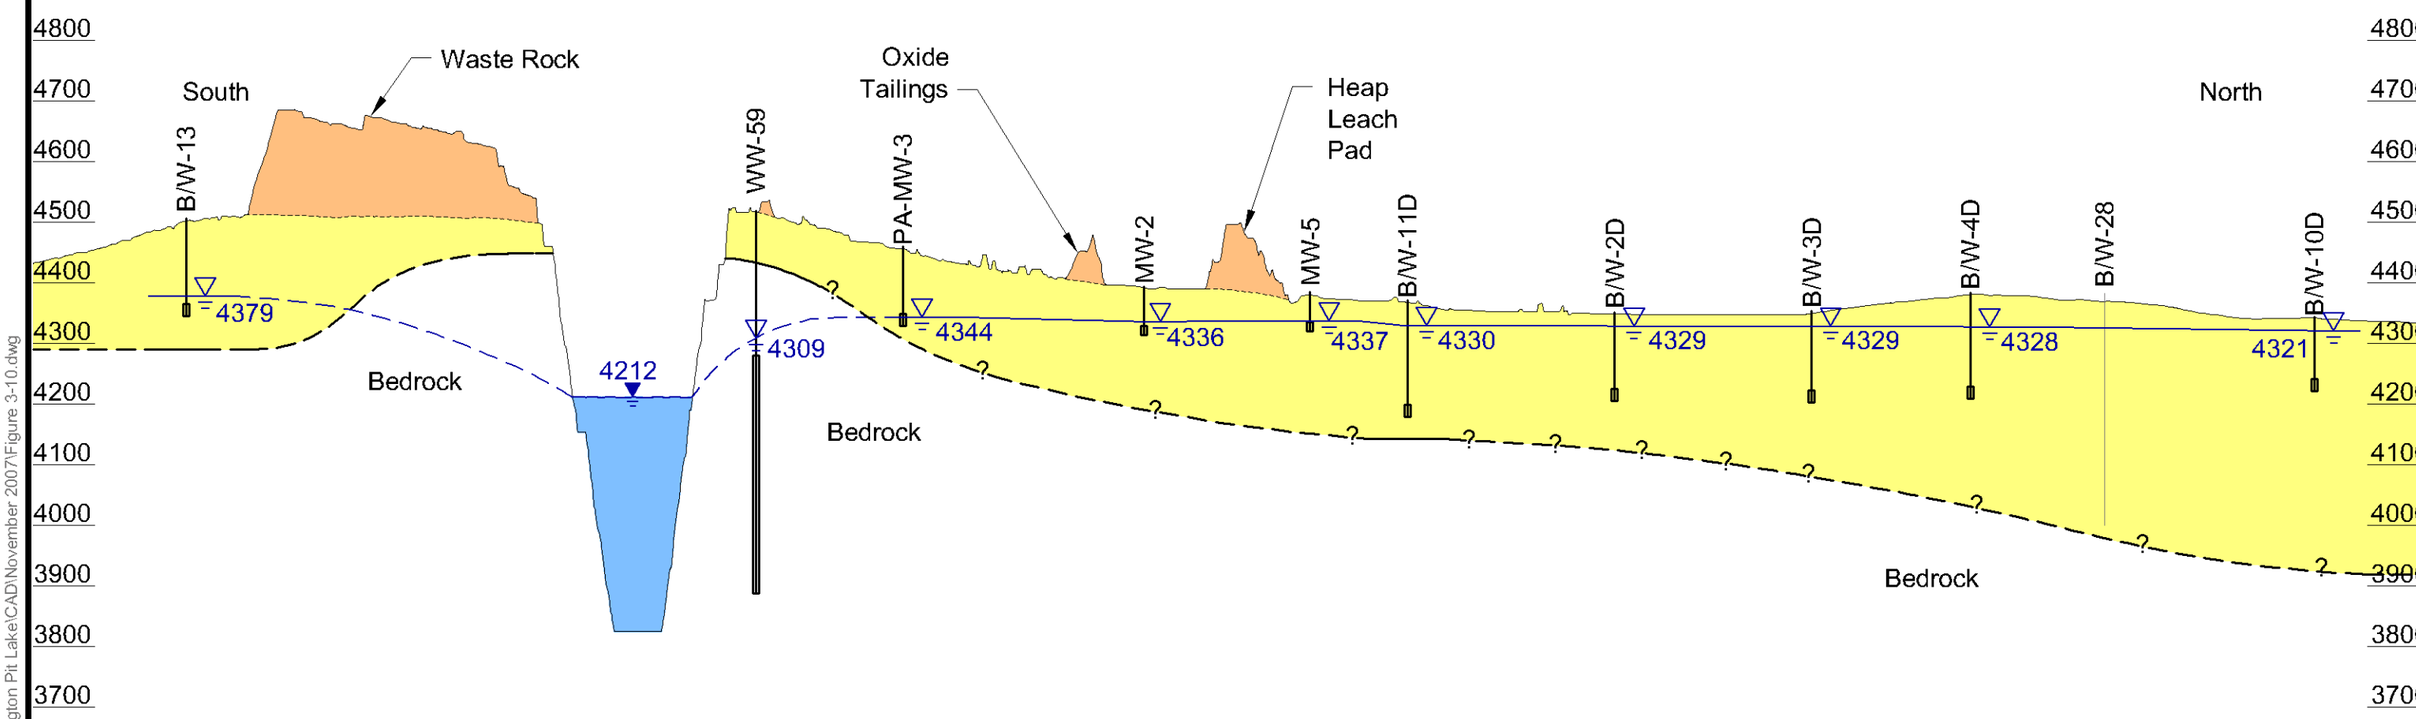

PROFILE
HORIZONTAL SCALE: 1"=2500' VERTICAL SCALE: 1"=250'
10X VERTICAL EXAGGERATION

integral consulting inc.

BROWN AND CALDWELL

Date: November 2007

Atlantic Richfield Company

Project: 133765

1,250 0 1,250 2,500 FEET

Explanation
- Mine Waste
- Alluvium

Notes:
1. Groundwater Level Measurements from July 2007.
2. Pit Lake Level Measured on October 26, 2007.
3. Bedrock Encountered while Drilling at B/W-11D3 during November 2007

Figure 3-10

Generalized Hydrogeologic Cross Section (South to North)

rjohnson

P:\ARCO\133765 - Yerington Pit Lake\CAD\November 2007\Figure 3-10.dwg